



شركة مصافي الجنوب



No	Revision / Issue	Date

PROJECT NAME:
مخزن اسطوانات الغازات

BUILDING NAME:
1


Scale 1 : 400	SHEET No. A_02
Date 24/03/2026 08:18:38	

SHEET NAME
موقع المشروع

Designd by
Furqan

Drawn by
Furqan

Aproved by
Approver

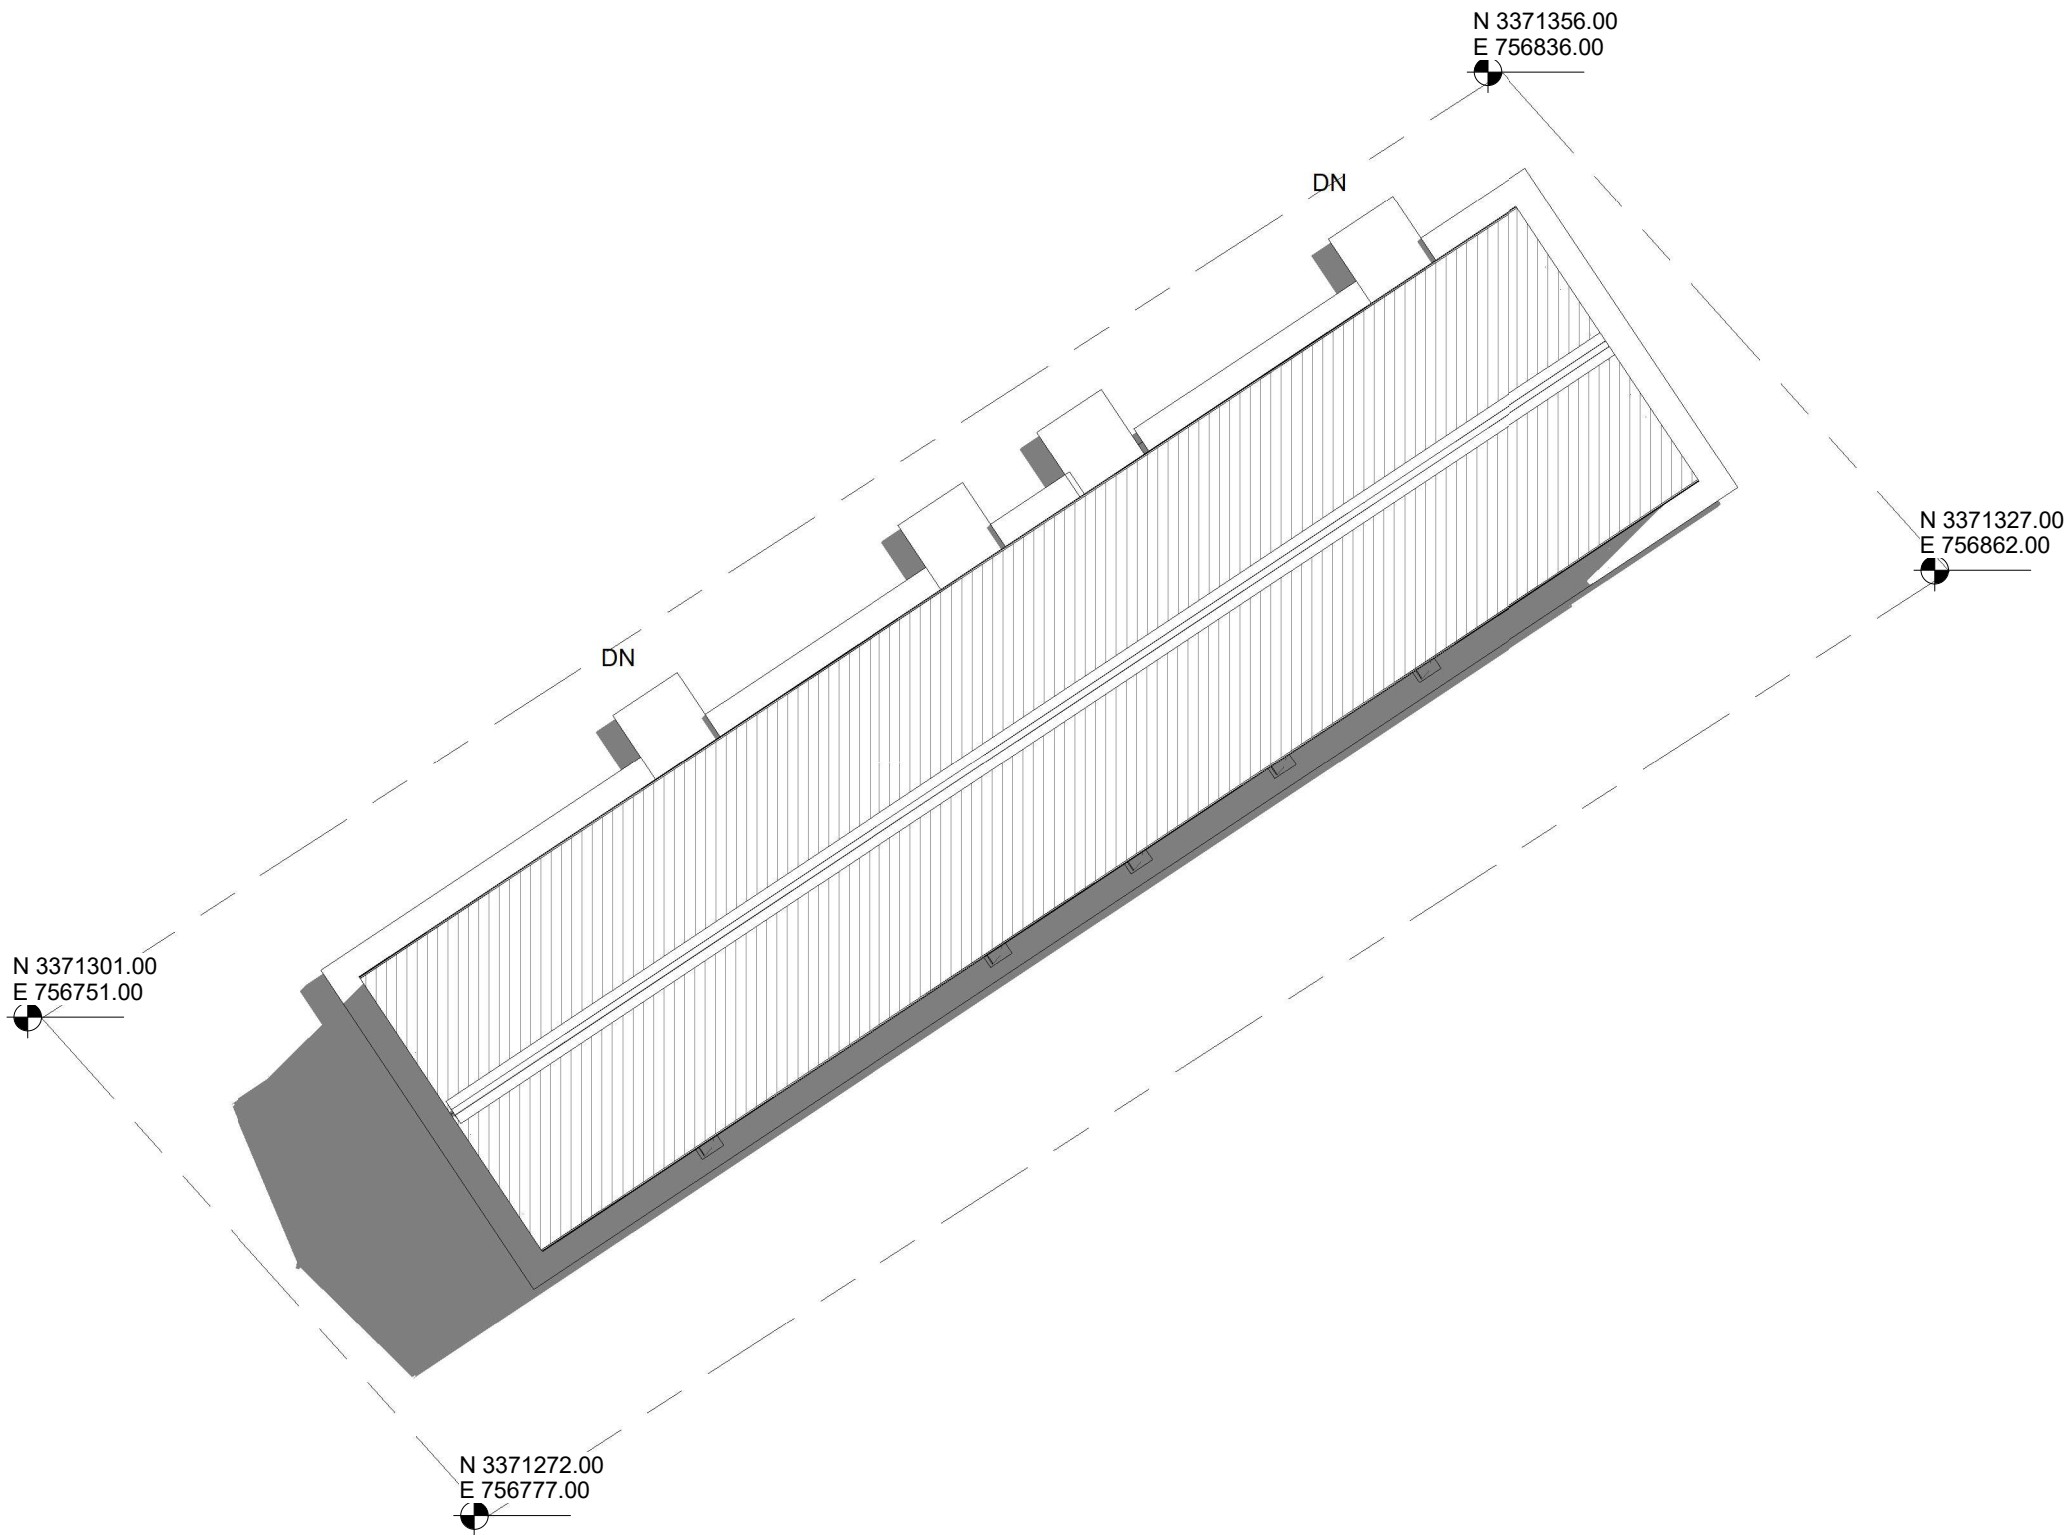

1 Location
1 : 400



شركة مصافي الجنوب



No	Revision / Issue	Date

PROJECT NAME:
مخزن اسطوانات الغازات

BUILDING NAME:
1

Scale	SHEET No.
Date 24/03/2026 08:20:09	A_01

SHEET NAME
Perspective

Designd by
Furqan K.

Drawn by
Furqan K.

Aproved by
Approver



شركة مصافي الجنوب

No	Revision / Issue	Date

PROJECT NAME:
مخزن اسطوانات الغازات

BUILDING NAME:
1

Scale 1 : 300	SHEET No. A_03
Date 24/03/2026 08:18:38	


SHEET NAME
Floor 1

Designd by
Furqan K.

Drawn by
Furqan K.

Aproved by
Approver

1
Floor 1

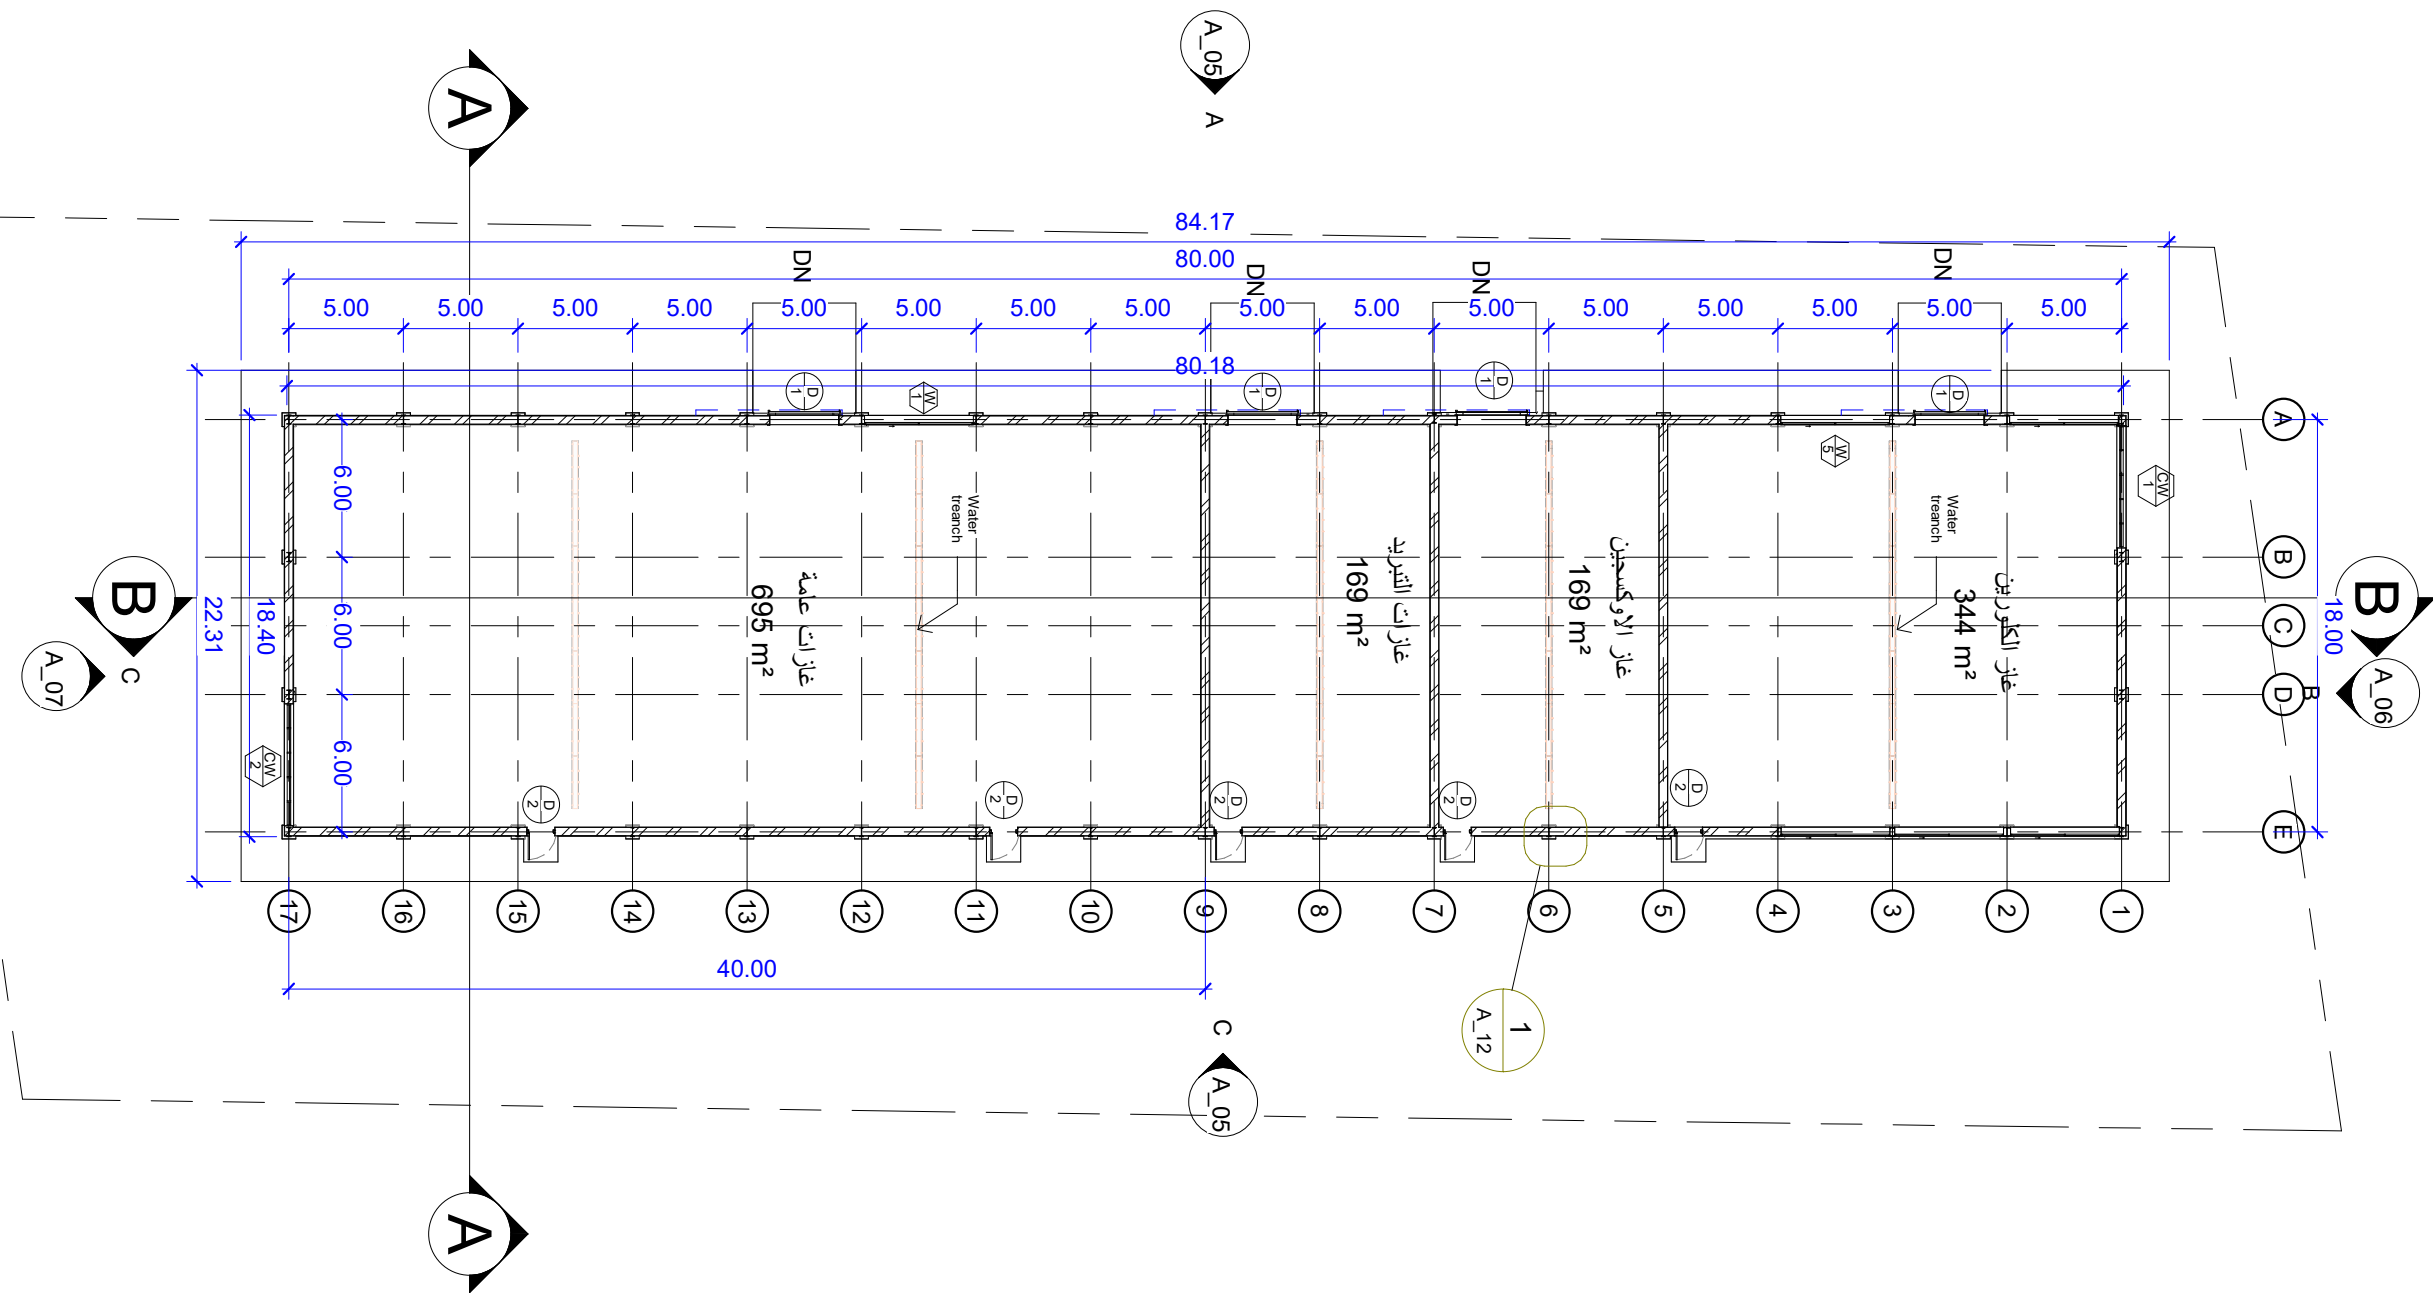



شركة مصافي الجنوب

No	Revision / Issue	Date

PROJECT NAME:		
مخزن اسطوانات الغازات		

BUILDING NAME:		
1		


Scale	SHEET No.
1 : 300	A_04

SHEET NAME	
Top View	

Designd by	Furqan K.
------------	-----------


Drawn by	Furqan K.
----------	-----------

Aproved by	Approver
------------	----------

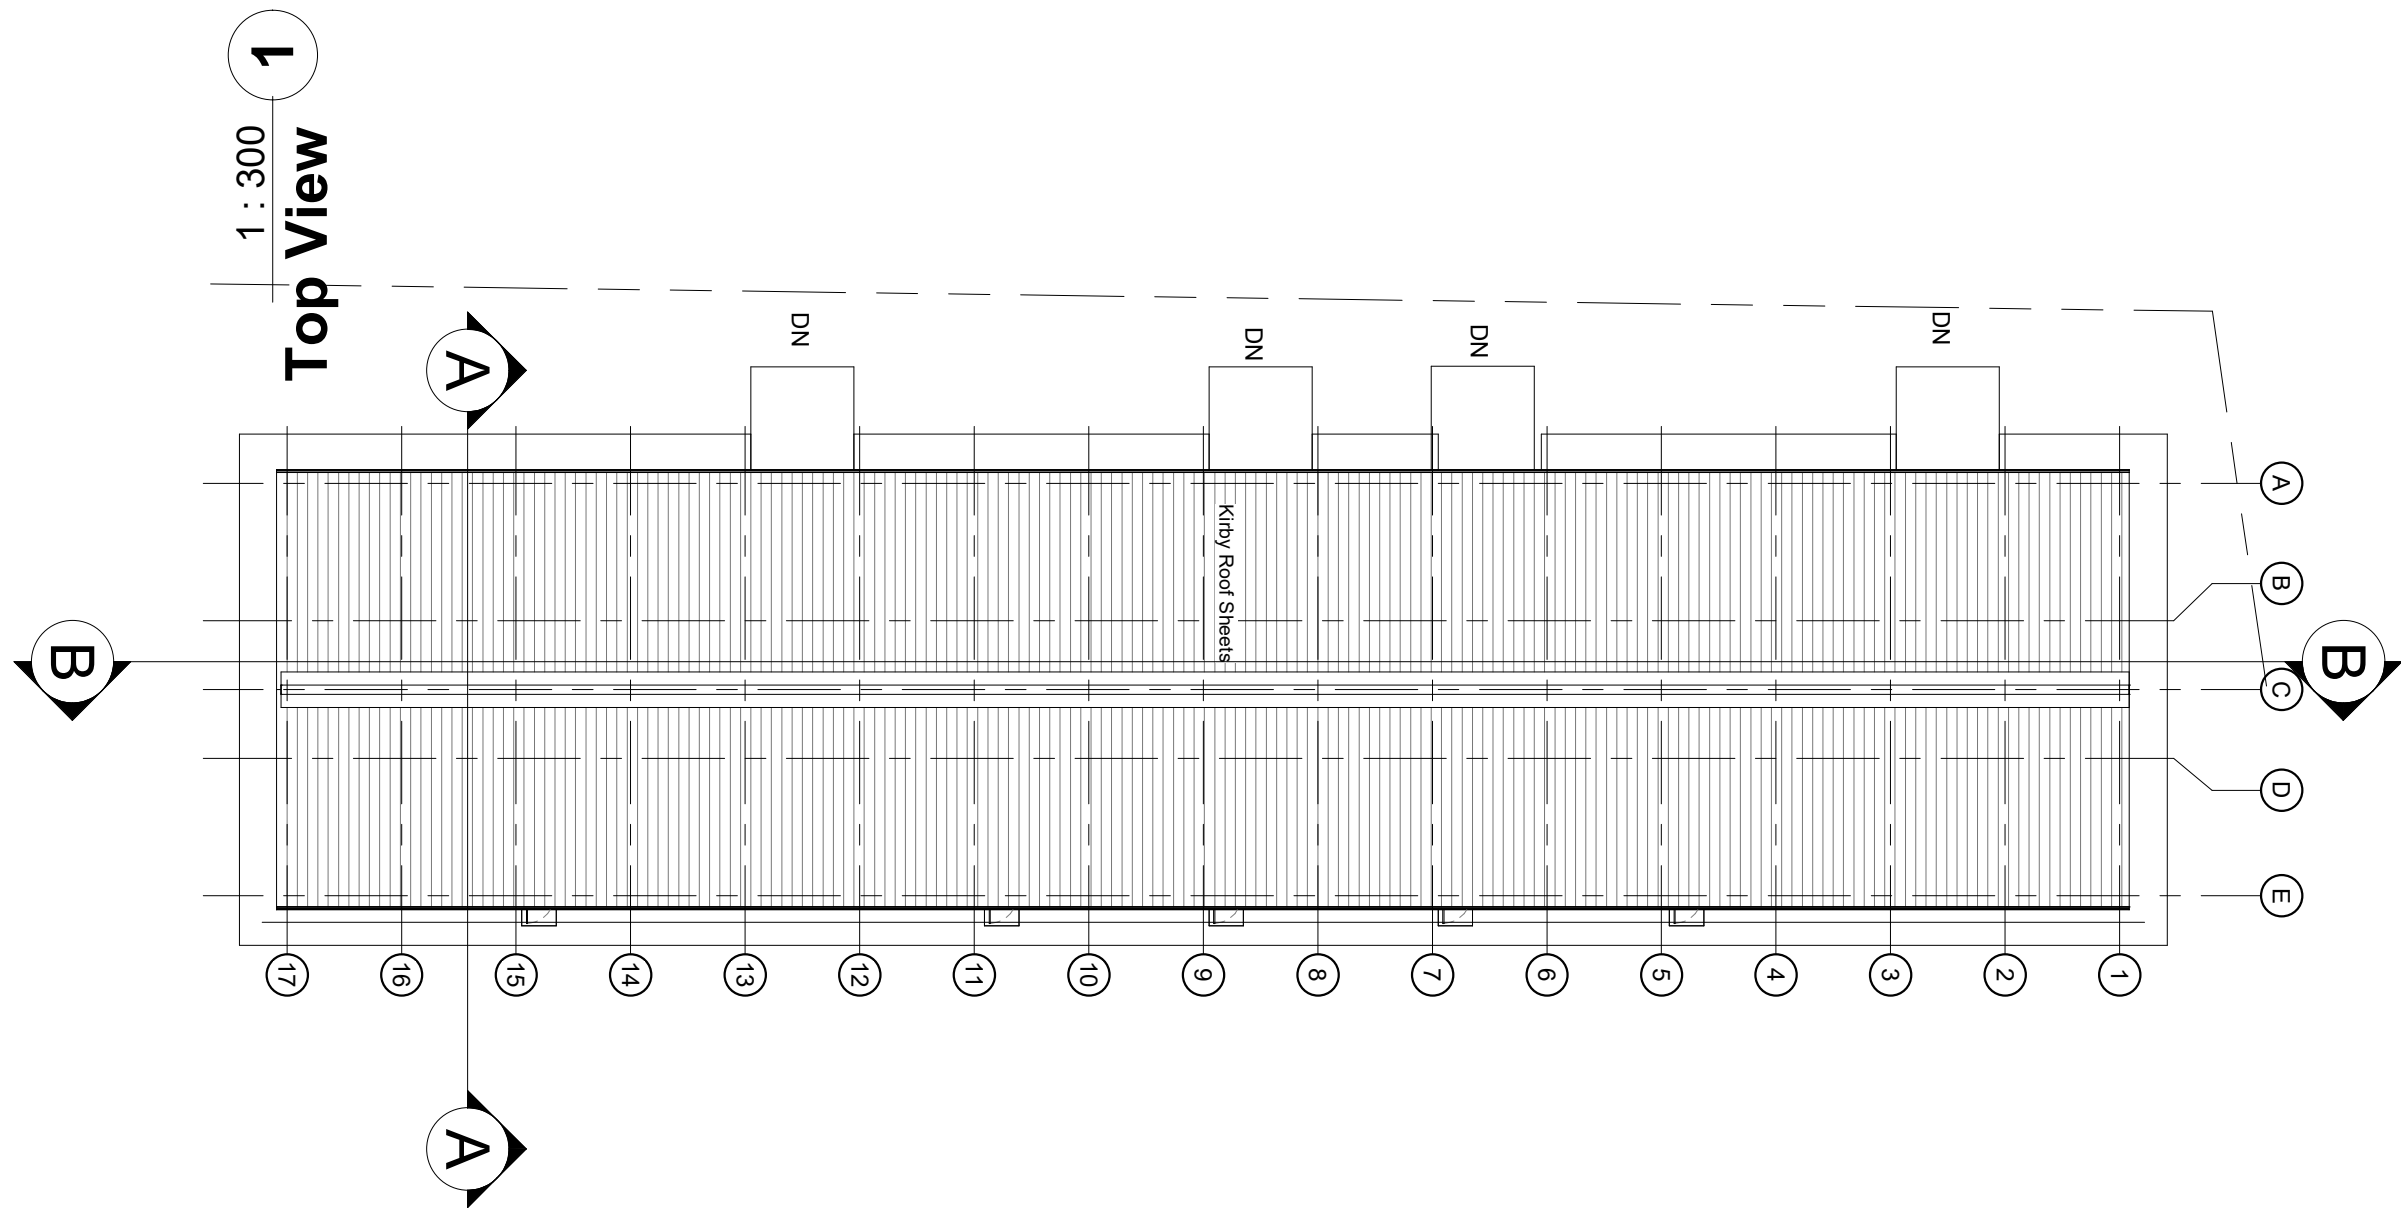




شركة مصافي الجنوب

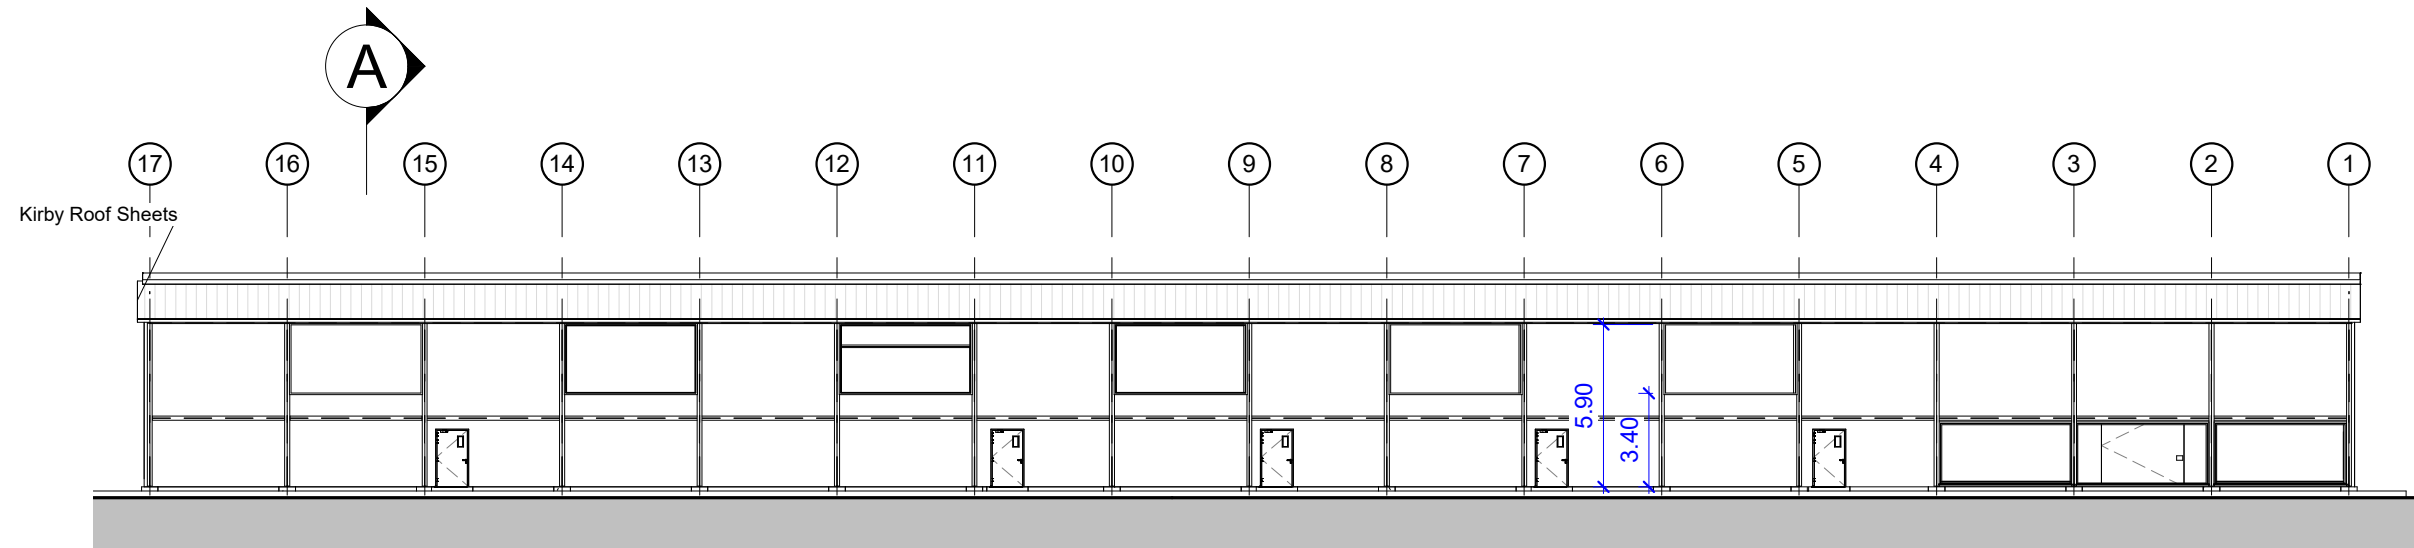

C- Elevation
1 : 250

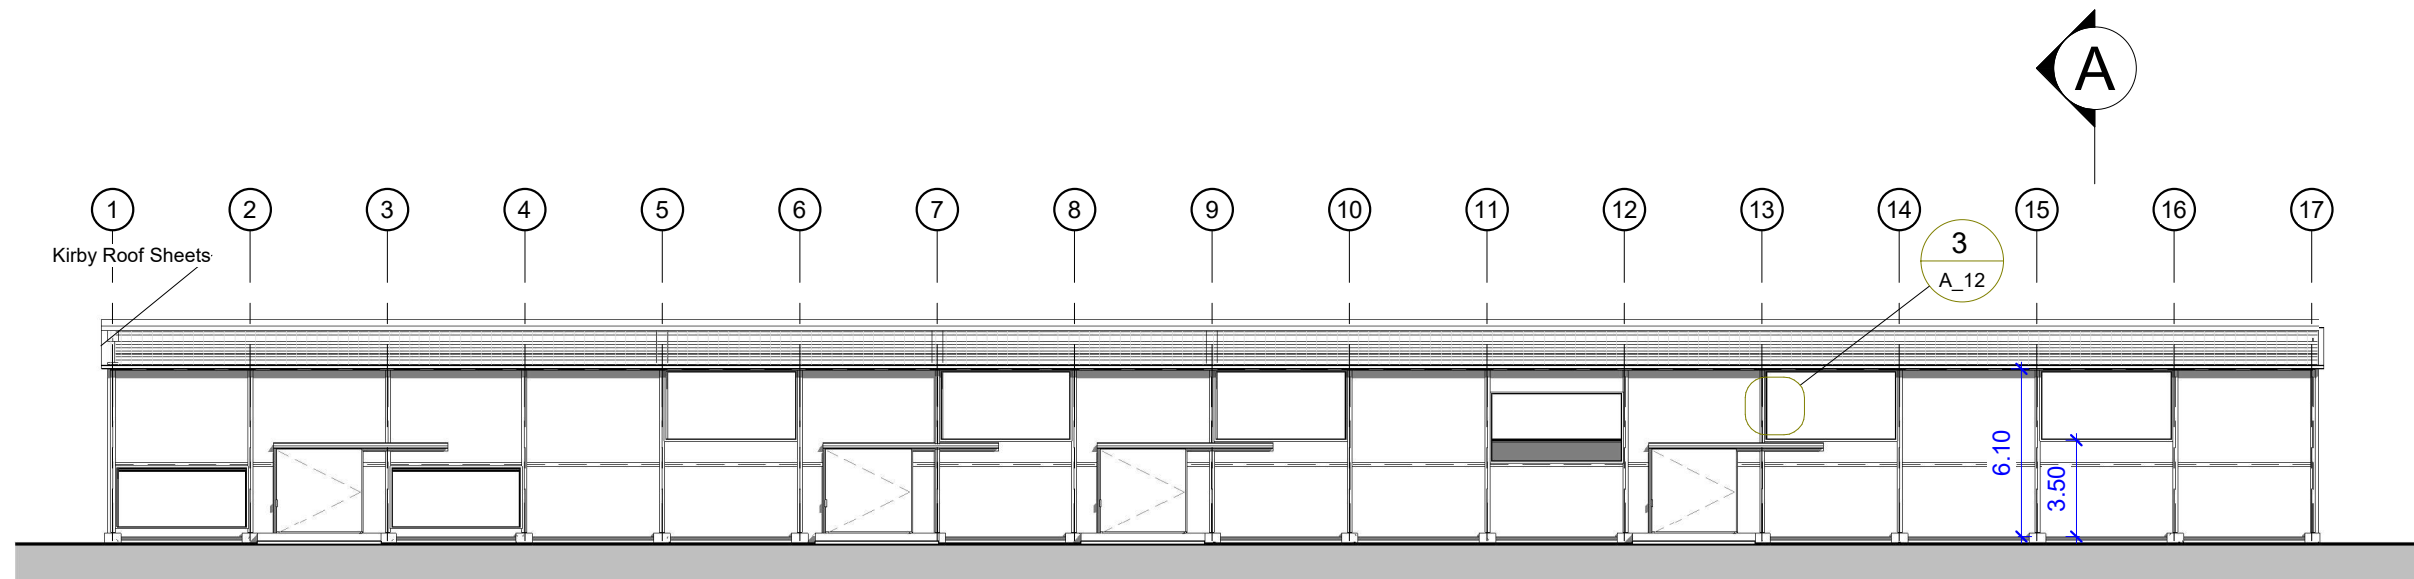


A- Elevation
1 : 250

No	Revision / Issue	Date
PROJECT NAME:		
مخزن اسطوانات الغازات		
BUILDING NAME:		
1		
Scale	SHEET No.	
1 : 250	A_05	
Date	SHEET NAME	
24/03/2026	C/A Elevation	
08:18:41	Designed by	
	Furqan K.	
	Drawn by	
	Furqan K.	
	Approved by	
	Approver	



شركة مصافي الجنوب

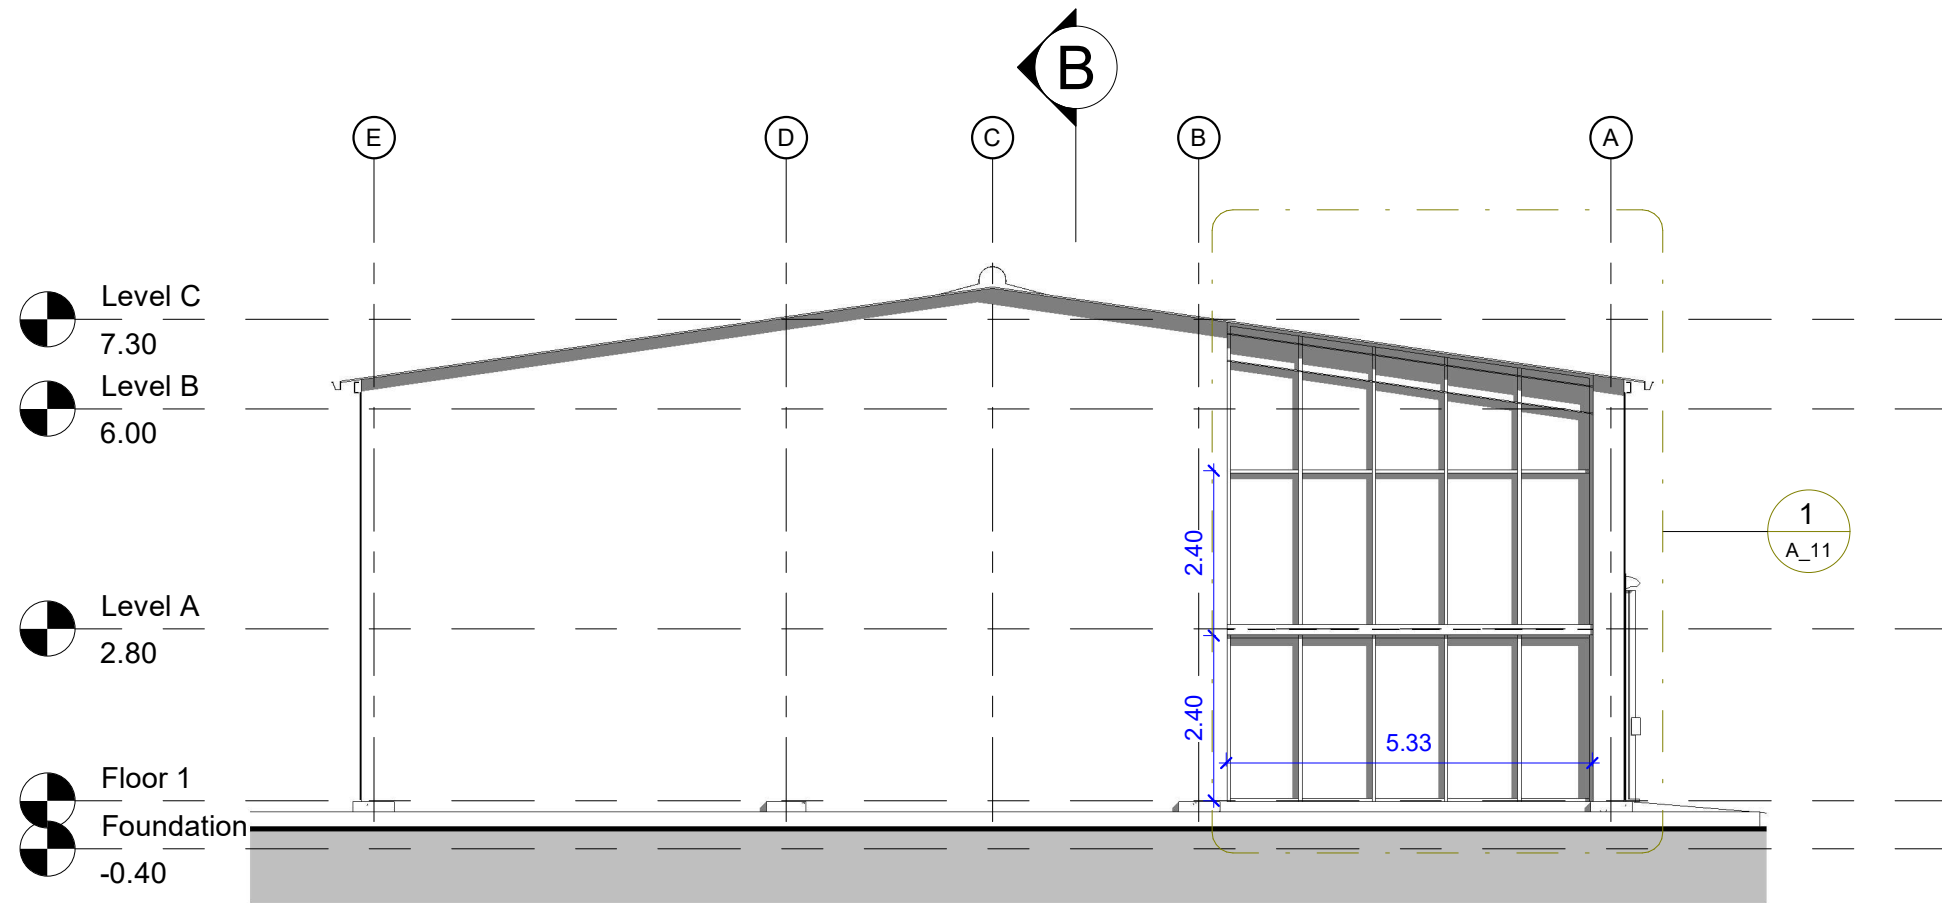


B- Elevation
1 : 100

No	Revision / Issue	Date
PROJECT NAME: مخزن اسطوانات الغازات		
BUILDING NAME: 1		
Scale 1 : 100	SHEET No. A_06	
Date 24/03/2026 08:18:42		
SHEET NAME B- Elevation		
Designed by Furqan K.		
Drawn by Furqan K.		
Approved by Approver		



شركة مصافي الجنوب

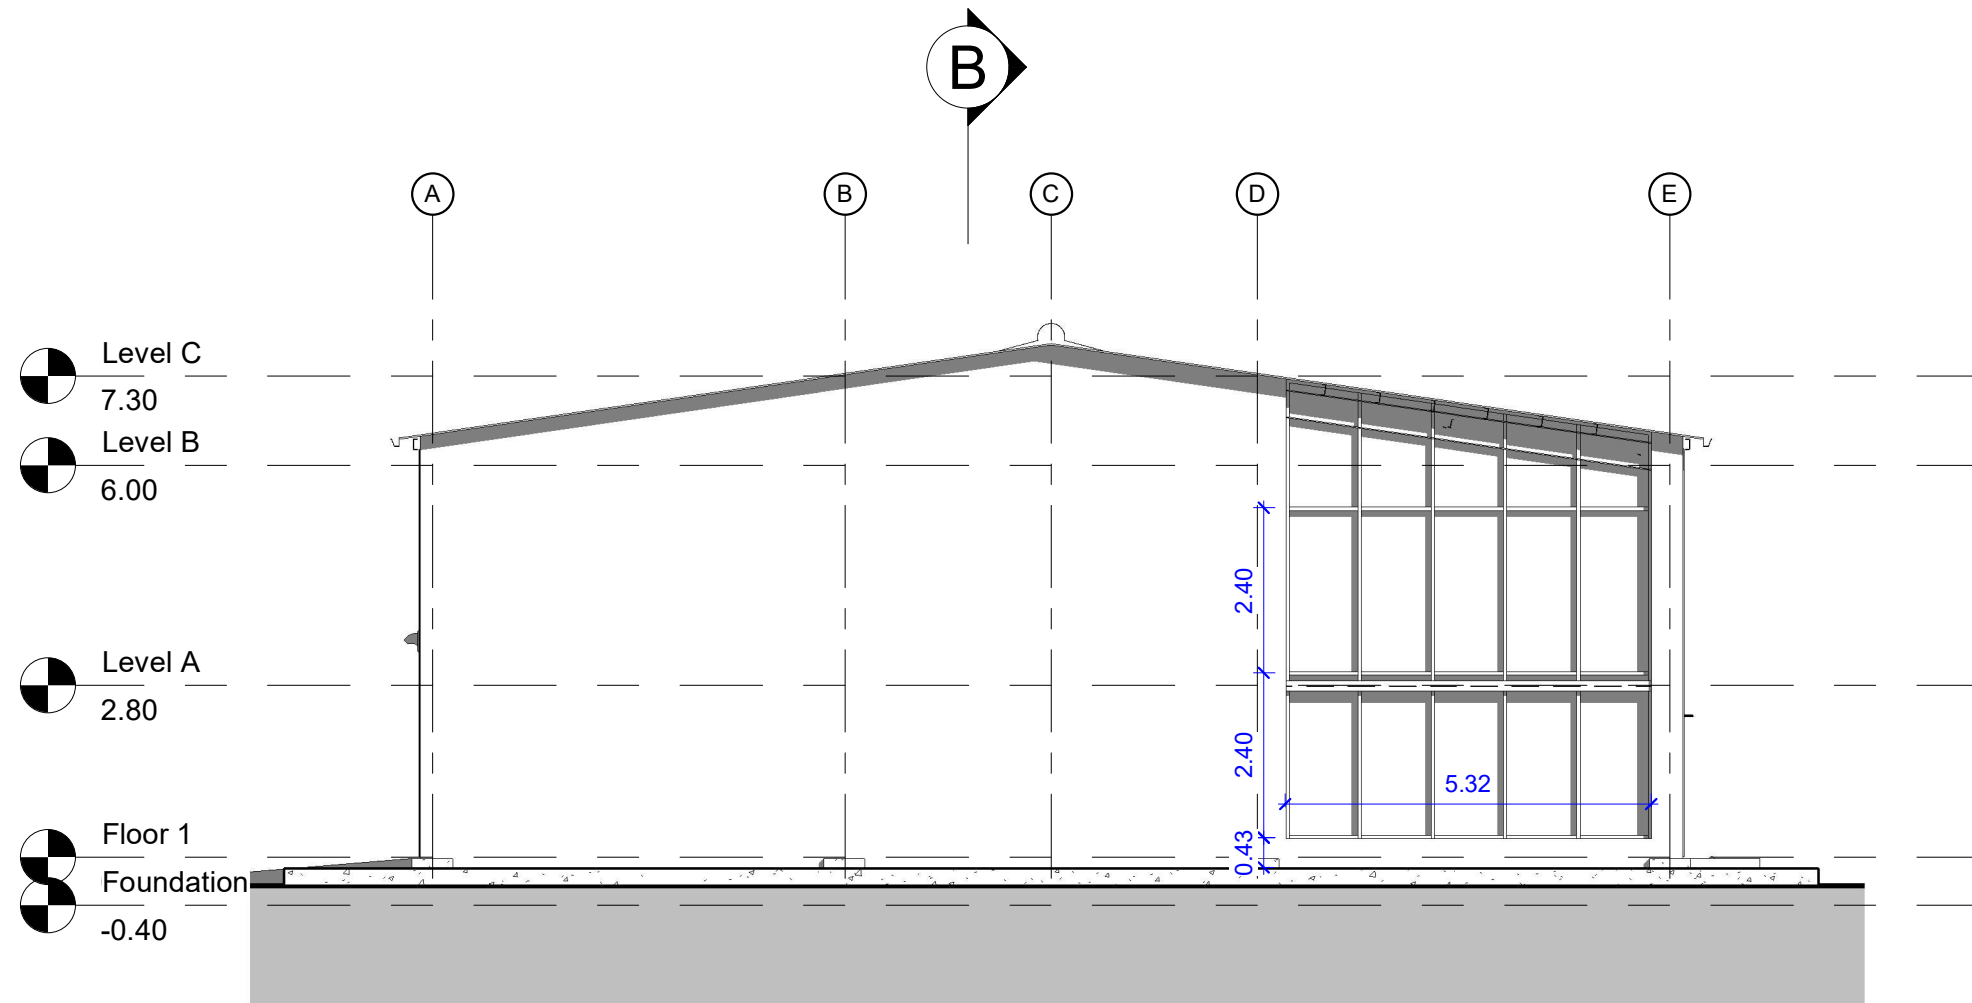


C D- Elevation
1 : 100

No	Revision / Issue	Date	
PROJECT NAME: مخزن اسطوانات الغازات			
BUILDING NAME: 1			
Scale 1 : 100	SHEET No. A_07		
Date 24/03/2026 08:18:42	SHEET NAME D- Elevation		
Designed by Furqan K.			
Drawn by Furqan K.			
Approved by Approver			



شركة مصافي الجنوب

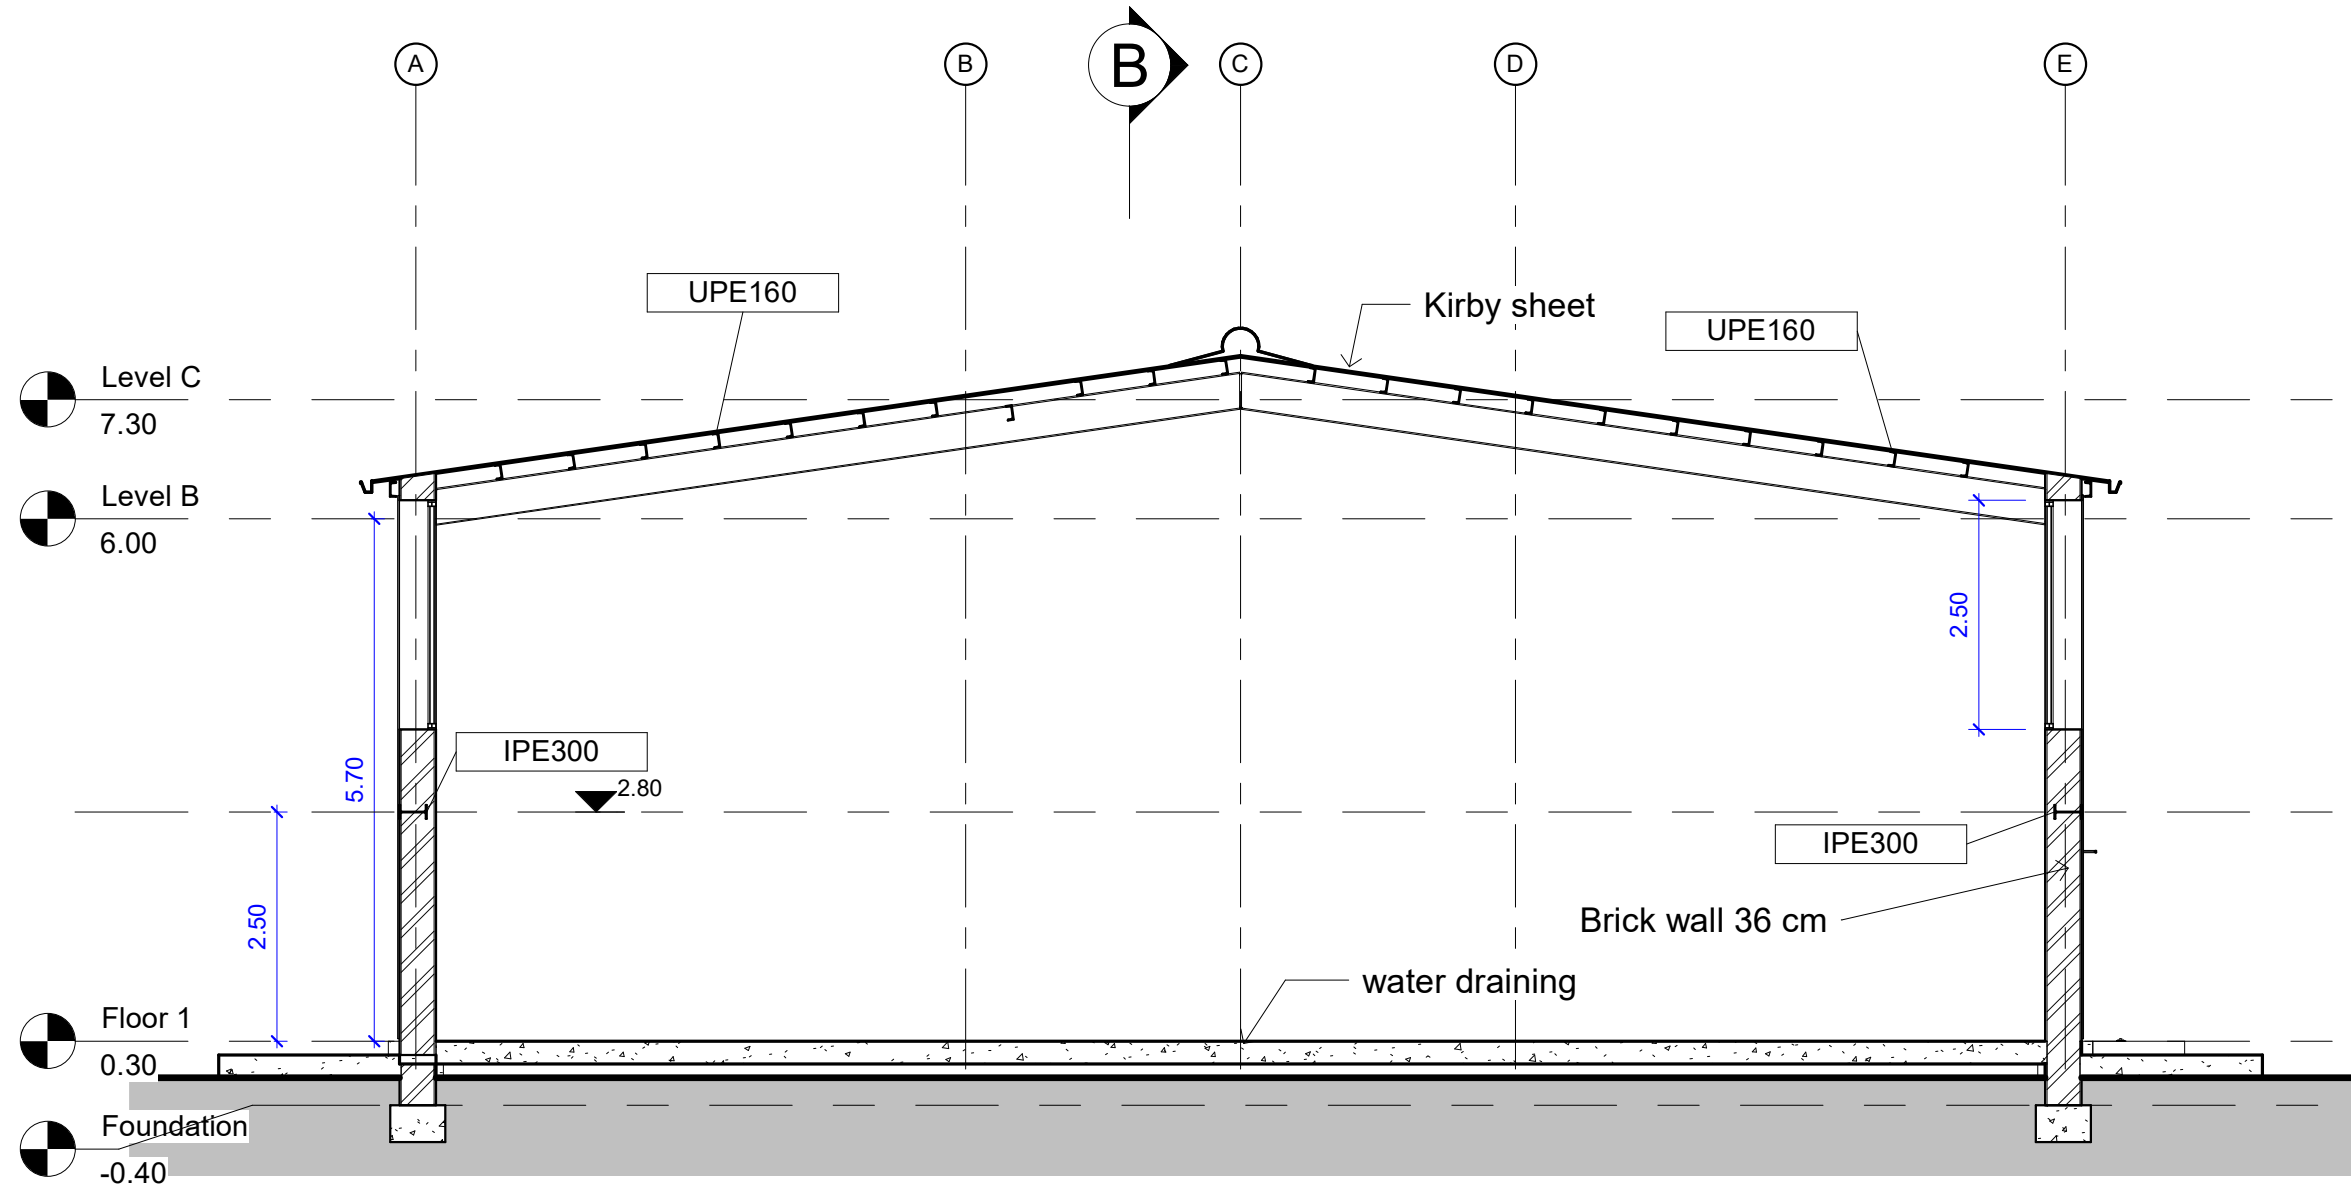

A Section A-A
1 : 75

No	Revision / Issue	Date
1		
PROJECT NAME:		
مخزن اسطوانات الغازات		
BUILDING NAME:		
1		
Scale	SHEET No.	
1 : 75	A_08	
Date	SHEET NAME	
24/03/2026 08:18:43	Section A-A	
Design by	Furqan K.	
Drawn by	Furqan K.	
Approved by	Approver	



شركة مصافي الجنوب

No	Revision / Issue	Date

PROJECT NAME:
مخزن اسطوانات الغازات

BUILDING NAME:
1

Scale As	SHEET No. A_09
Date Indicated 24/03/2026 08:18:43	


SHEET NAME
Section B-B

Design by
Furqan K.


Drawn by
Furqan K.

Approved by
Approver




A

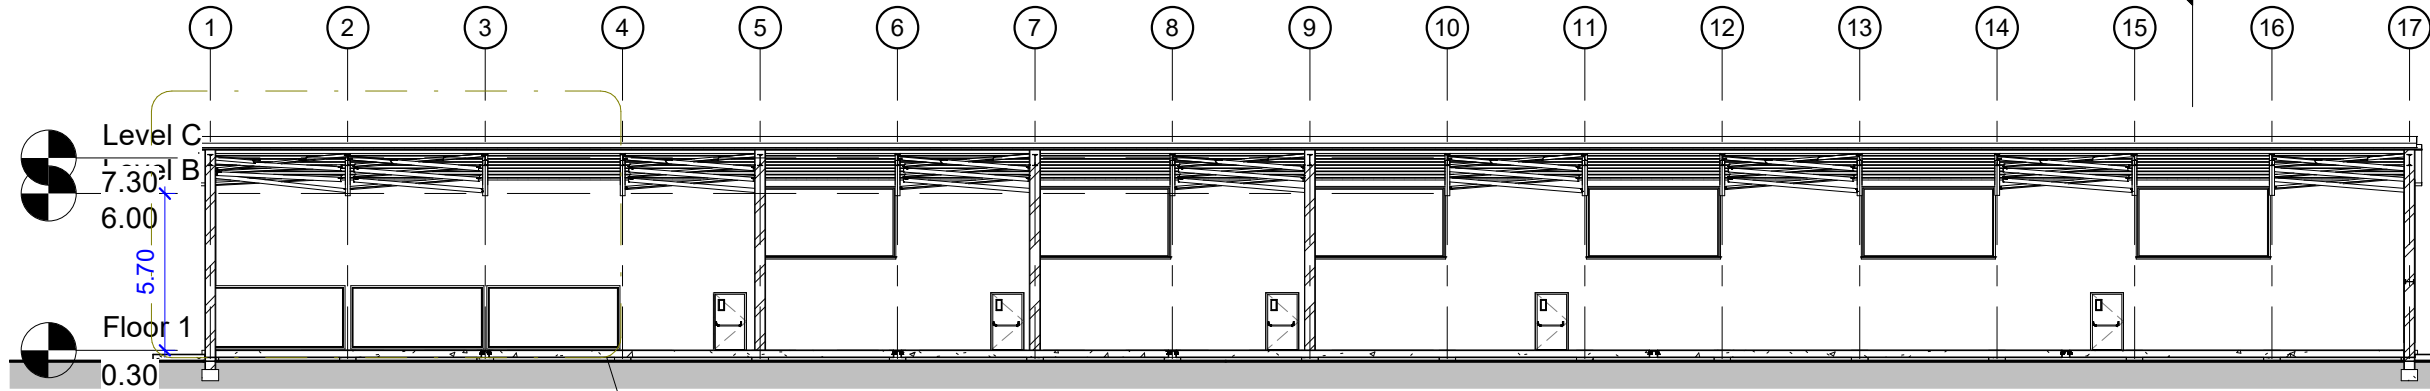

B Section B-B PT A
1 : 250

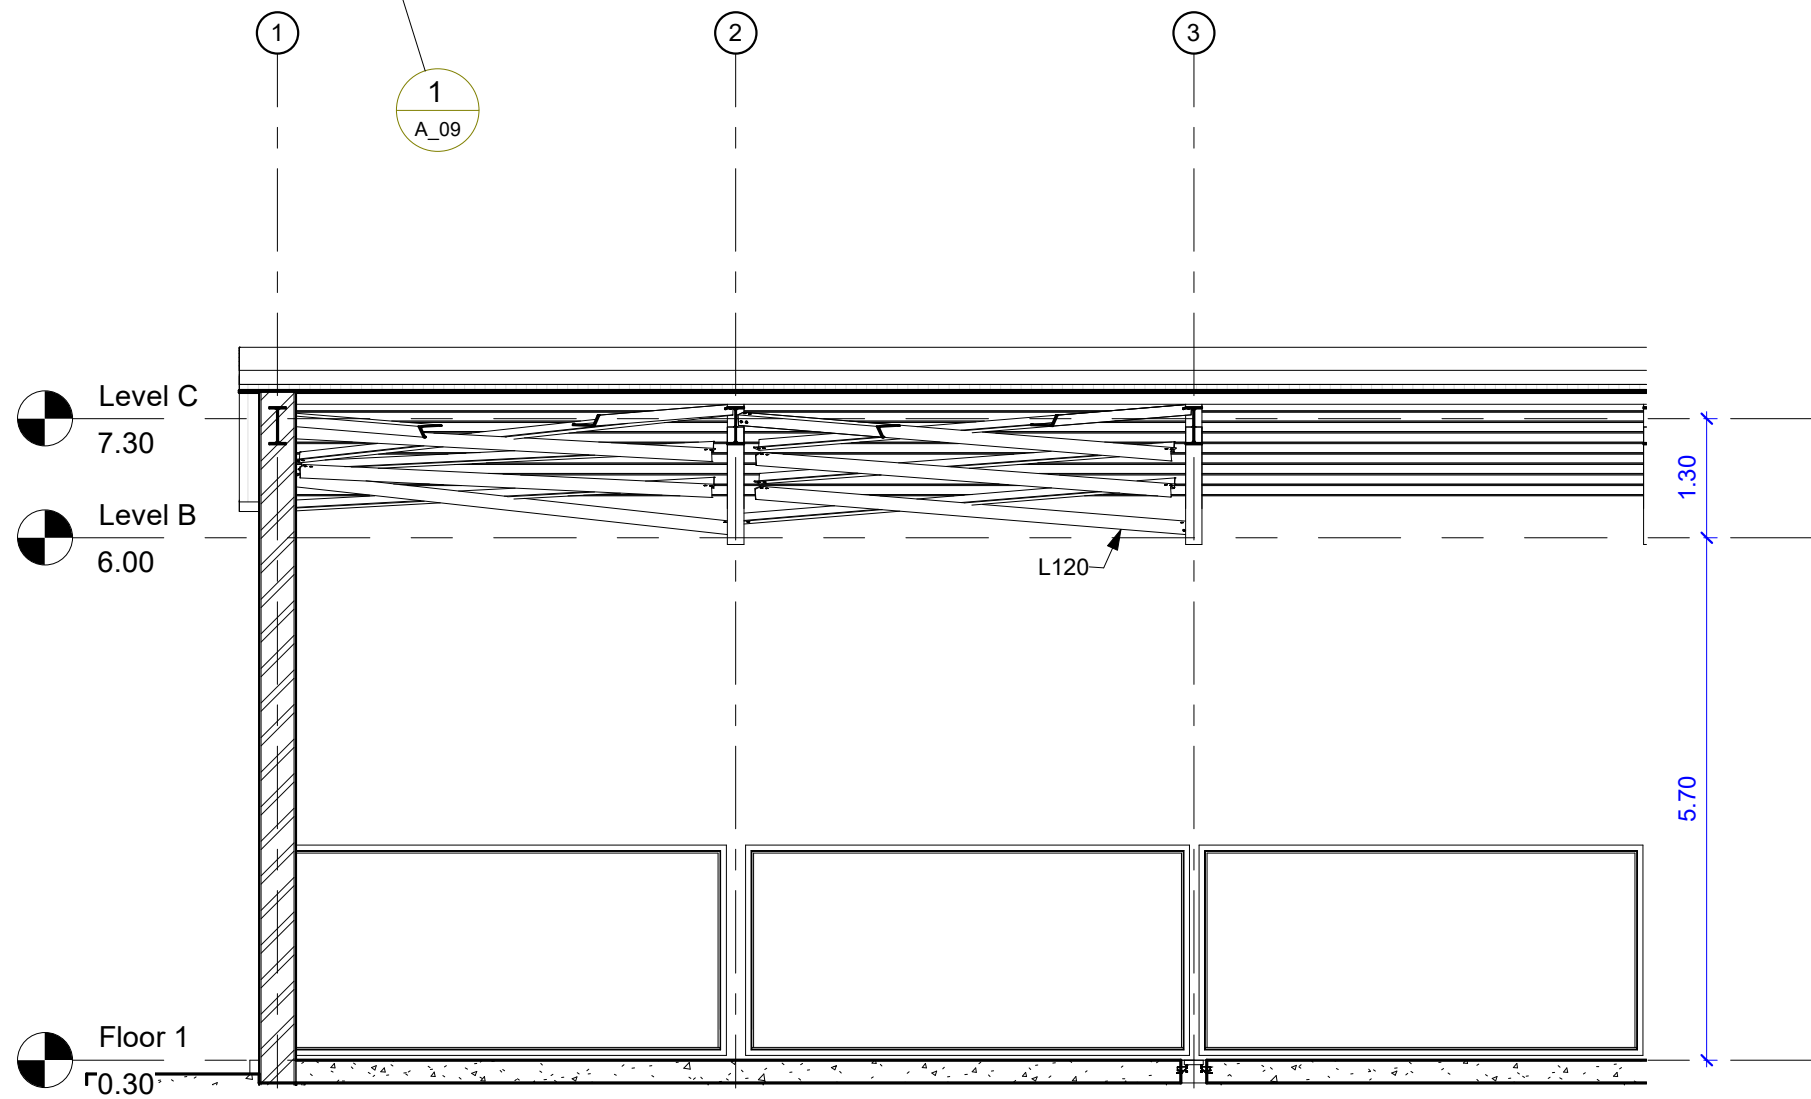

1 Section B-B PT A - Callout 1
1 : 75

 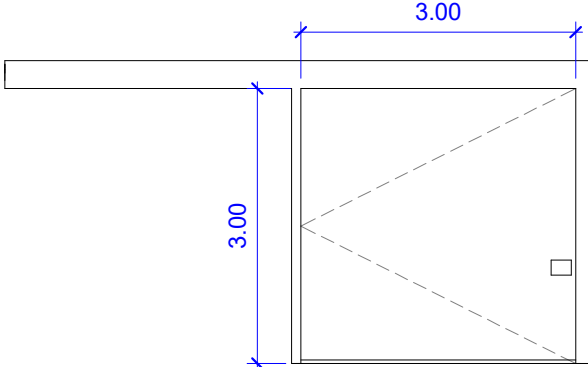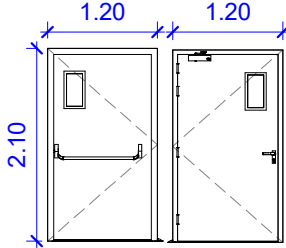Doors	
	
	
D1	D2
Sliding Door	Fire exit door

Door Schedule			
Type	Width	Height	Count
D1	3.00	3.00	4
D2	1.20	2.10	5



شركة مصافي الجنوب

No	Revision / Issue	Date

PROJECT NAME:
مخزن اسطوانات الغازات

BUILDING NAME:
1

Scale 1 : 75	SHEET No. A_10
Date 24/03/2026 08:18:44	

SHEET NAME
Doors

Designd by
Furqan

Drawn by
Furqan

Aproved by
Approver




شركة مصافي الجنوب

No	Revision / Issue	Date
PROJECT NAME:		
مخزن اسطوانات الغازات		
BUILDING NAME:		
1		


Scale	SHEET No.
As Indicated	A_11
Date	24/03/2026 08:18:44
SHEET NAME	
Windows	
Design by	Furqan K.
Drawn by	Furqan K.
Approved by	Approver

Windows


Level C
7.30

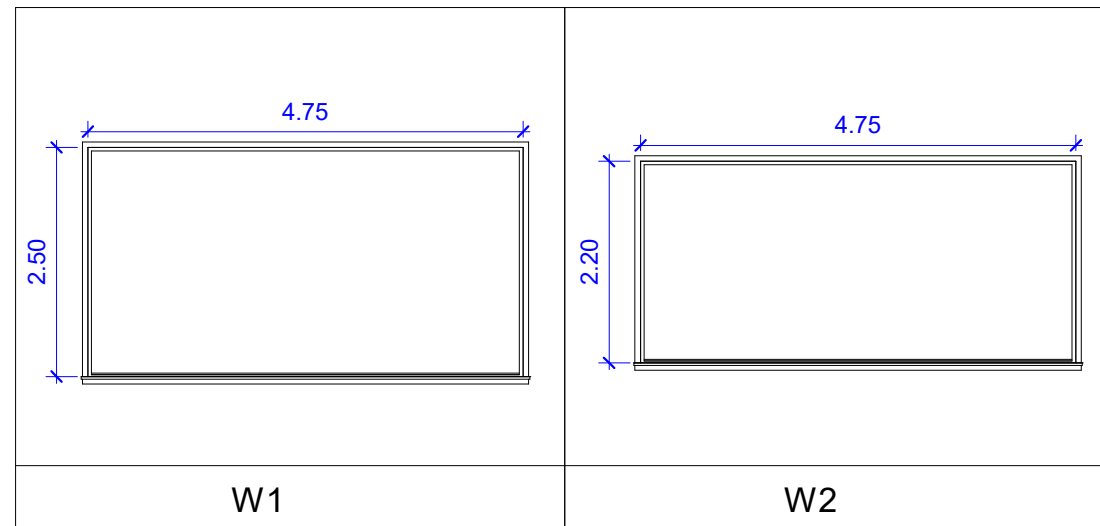

Window Schedule			
Type	Width	Height	Count
W1	4.75	2.50	12
W2	4.75	2.20	5

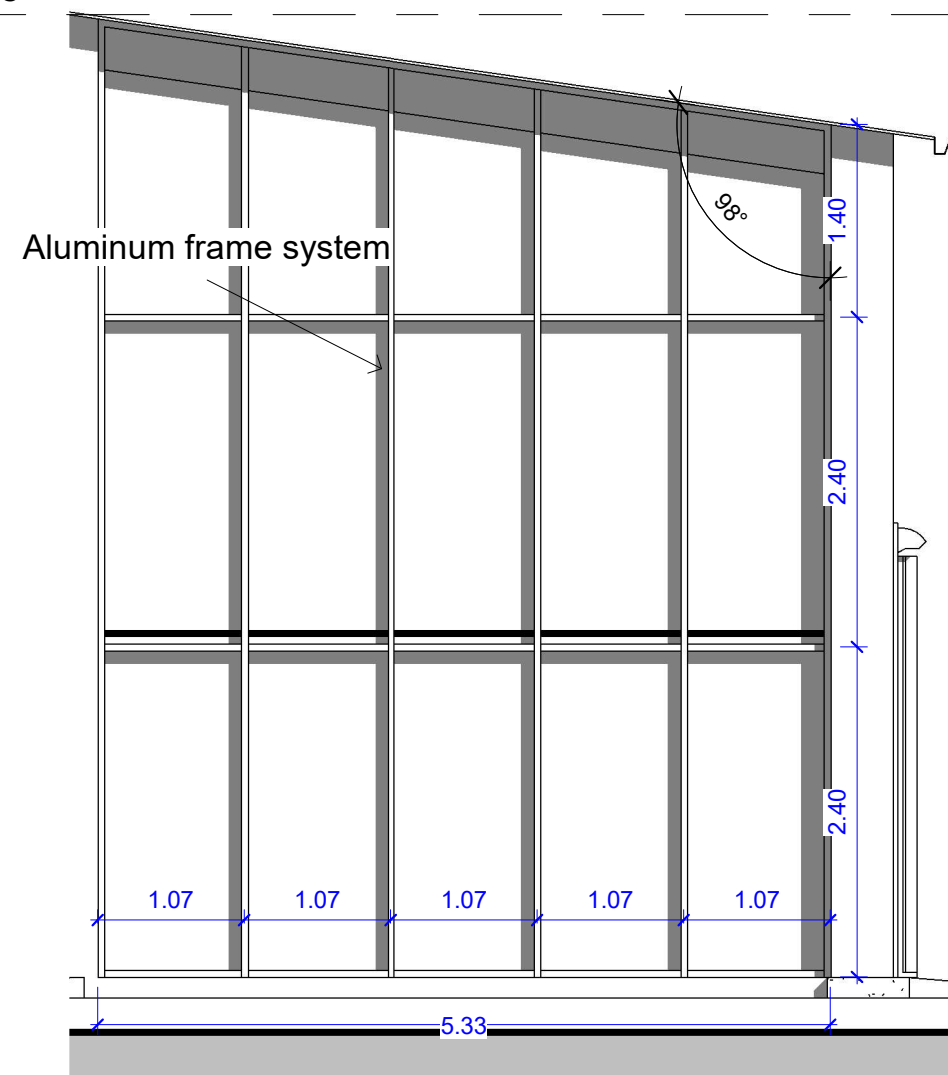

1 B- Elevation CW
1 : 50

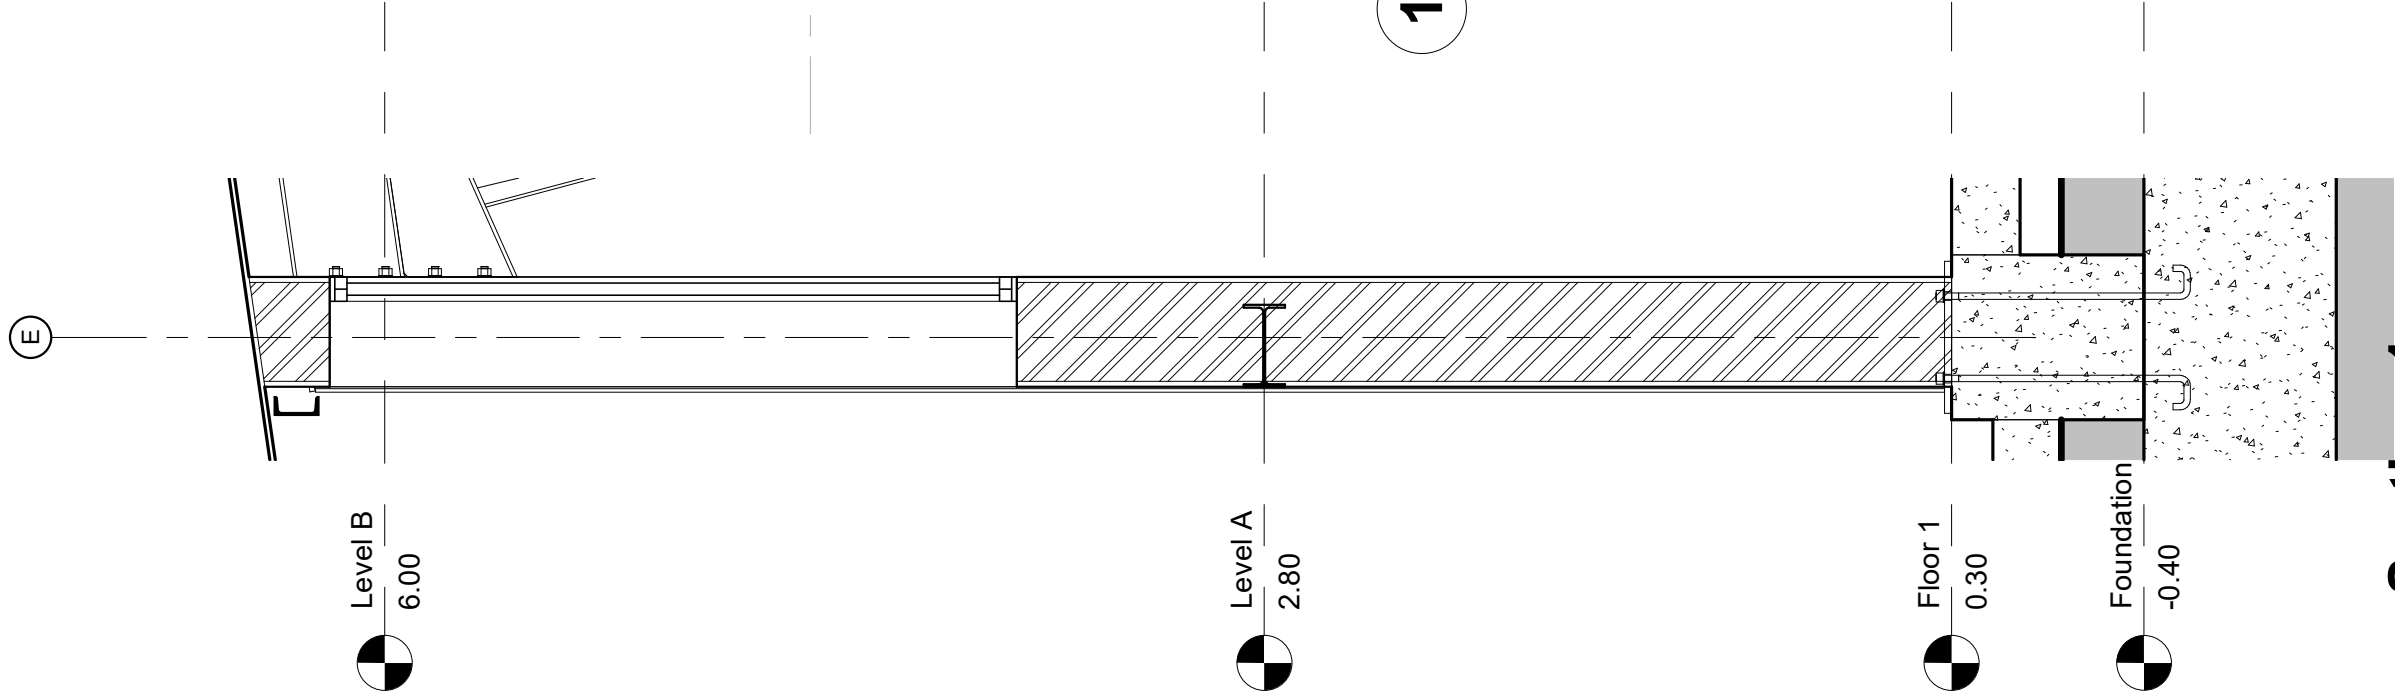


Level B
6.00

Level A
2.80

Floor 1
0.30

Foundation
-0.40

2
1 : 25

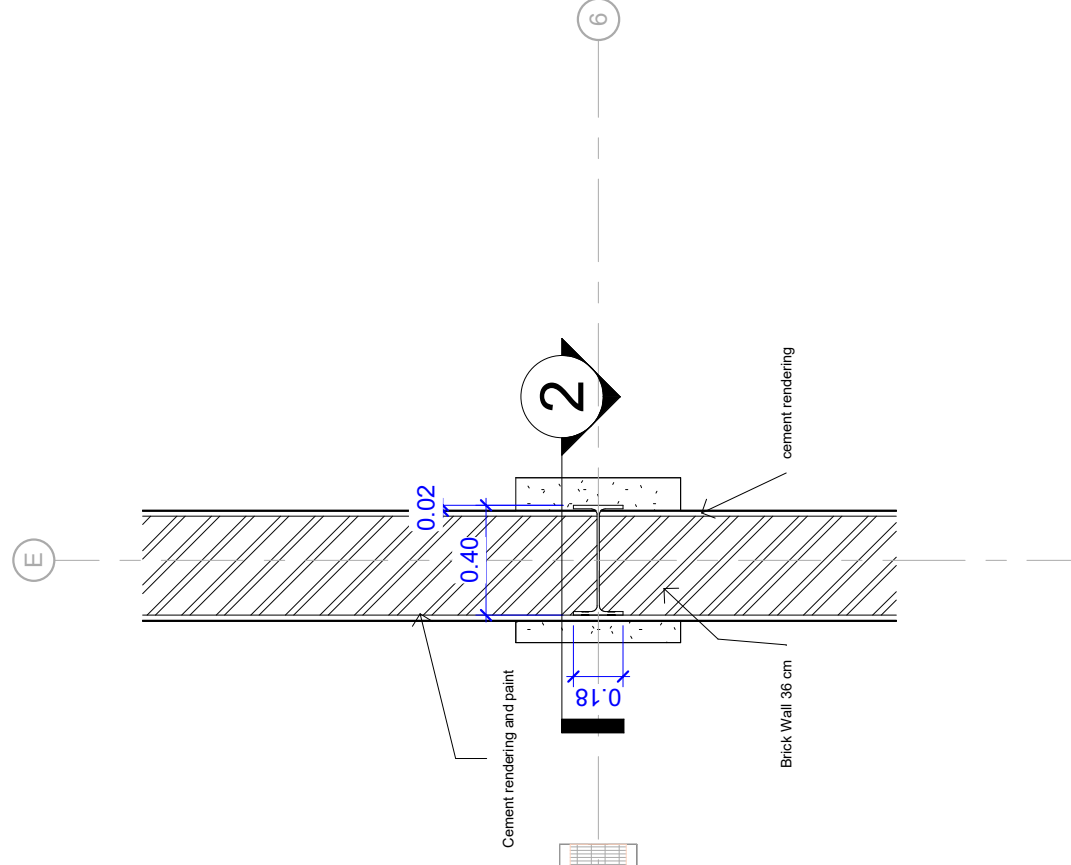


Cement rendering and paint

Brick Wall 36 cm

cement rendering

1
1 : 25

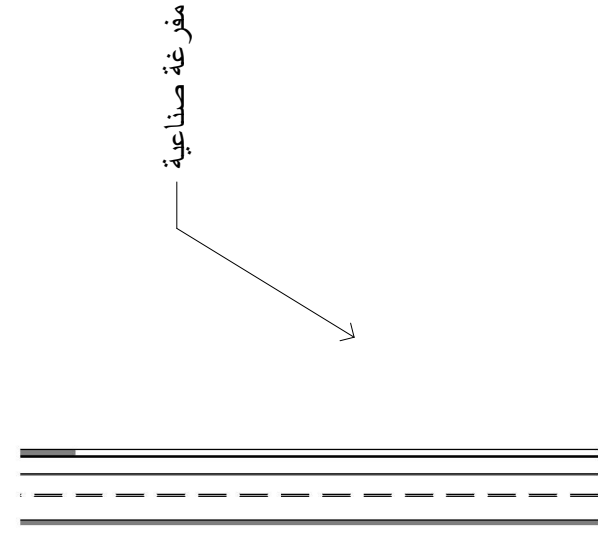

مفرغة صناعية

3
1 : 25

A- Elevation - Callout 1

2
1 : 25



شركة مصافي الجنوب

No	Revision / Issue	Date
1		
PROJECT NAME:		
مخزن اسطوانات الغازات		
BUILDING NAME:		
1		
Scale	SHEET No.	
1 : 25	A_12	
Date	SHEET NAME	
24/03/2026 08:18:45	Wall Details	
Designed by	Furqan K.	
Drawn by	Furqan K.	
Approved by	Approver	