


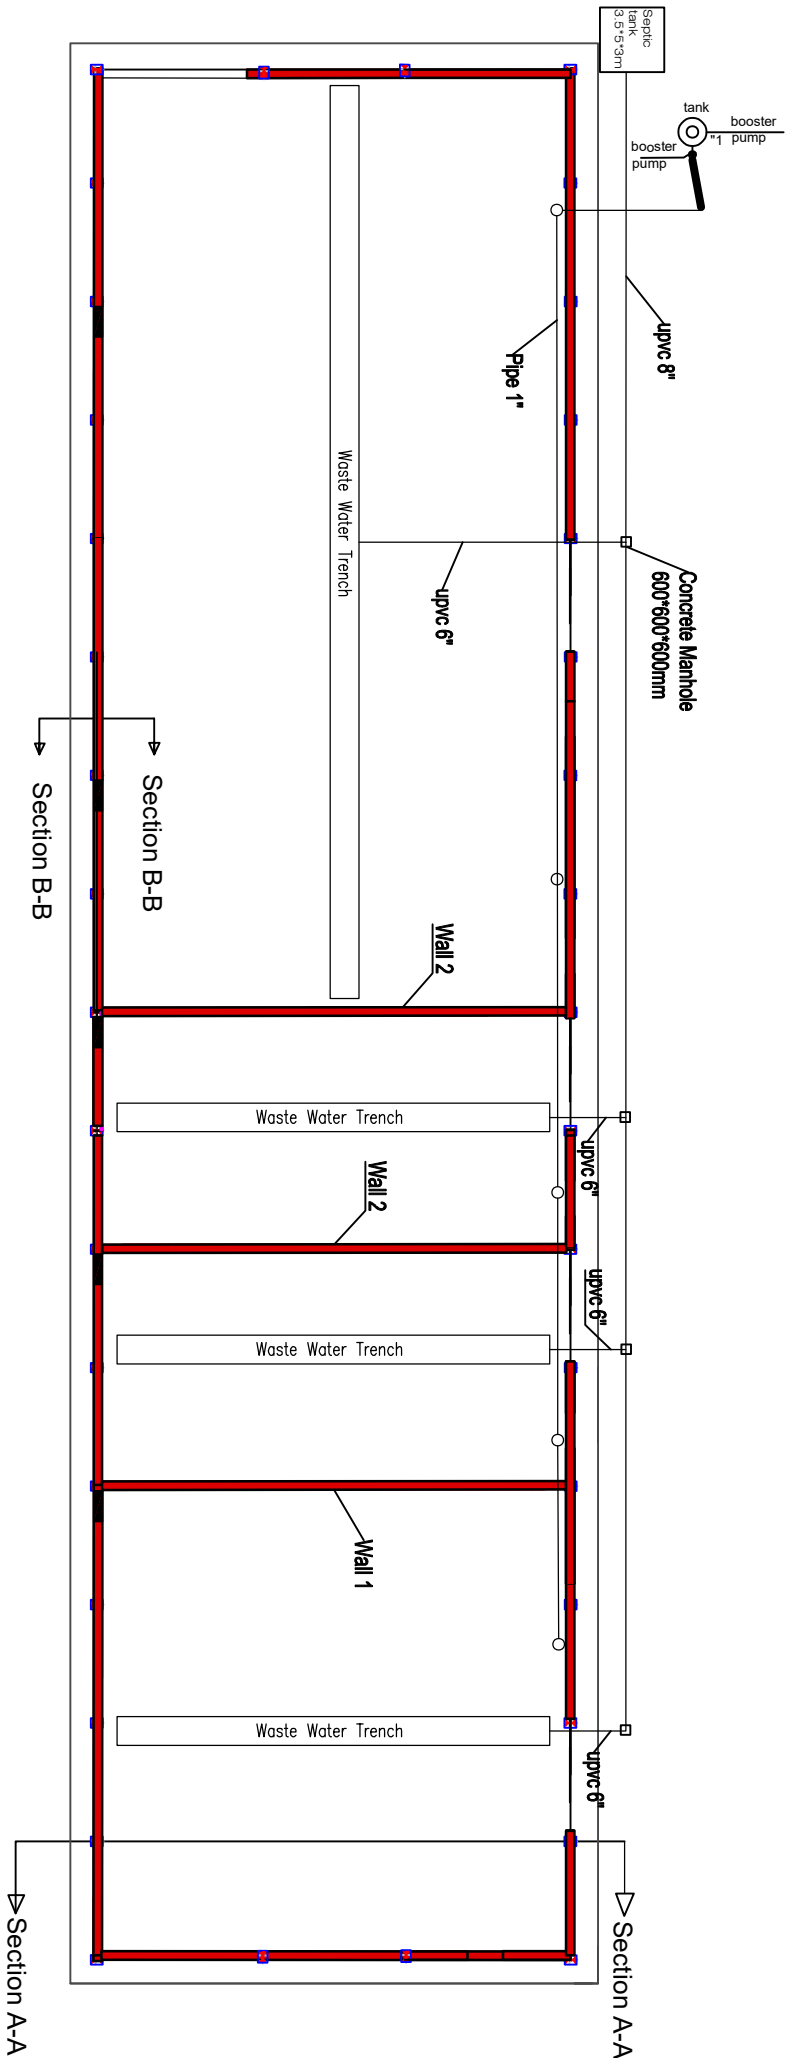

| South Redwater Company |            |             |              |                       | as per mm,ja |  |
|------------------------|------------|-------------|--------------|-----------------------|--------------|--|
| Drawing Name           | Date       | Scale       | Sheet Number |                       |              |  |
| Foundation Plan        | 19/6/2025  |             | 1            |                       |              |  |
| Designed by            | Checked by | Approved by |              | Eng. Waleed Abdelhali |              |  |