


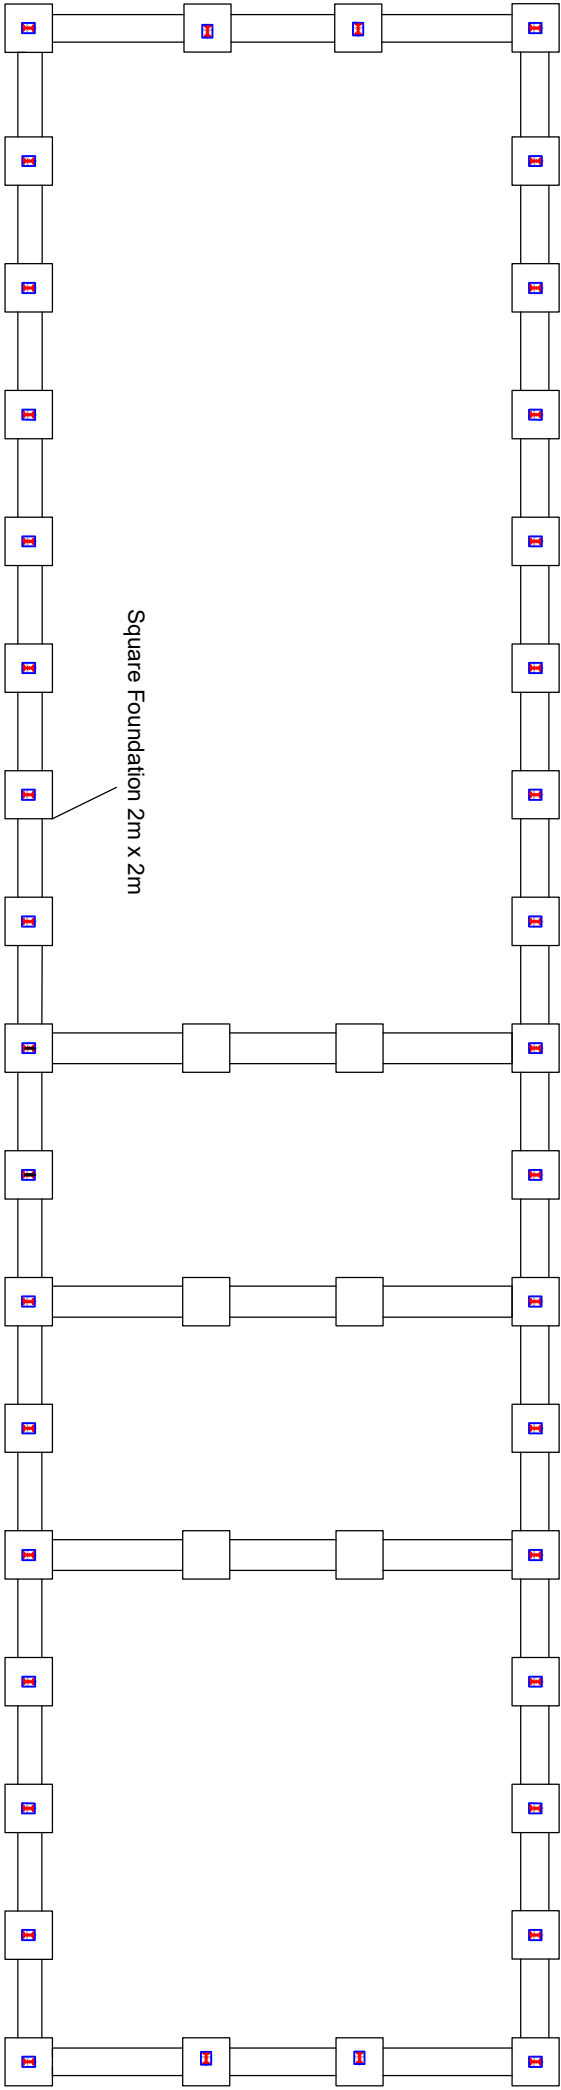

South Refractories Company				
Drawing Name		Date	Scale	Sheet Number
Foundation Plan		19/6/2025		2
Designed by	Checked by	Approved by		
Eng. Jaidin		Eng. Vahag Abudinh		
d:\ym mm\p0				