




DOORS SCHEDUAL

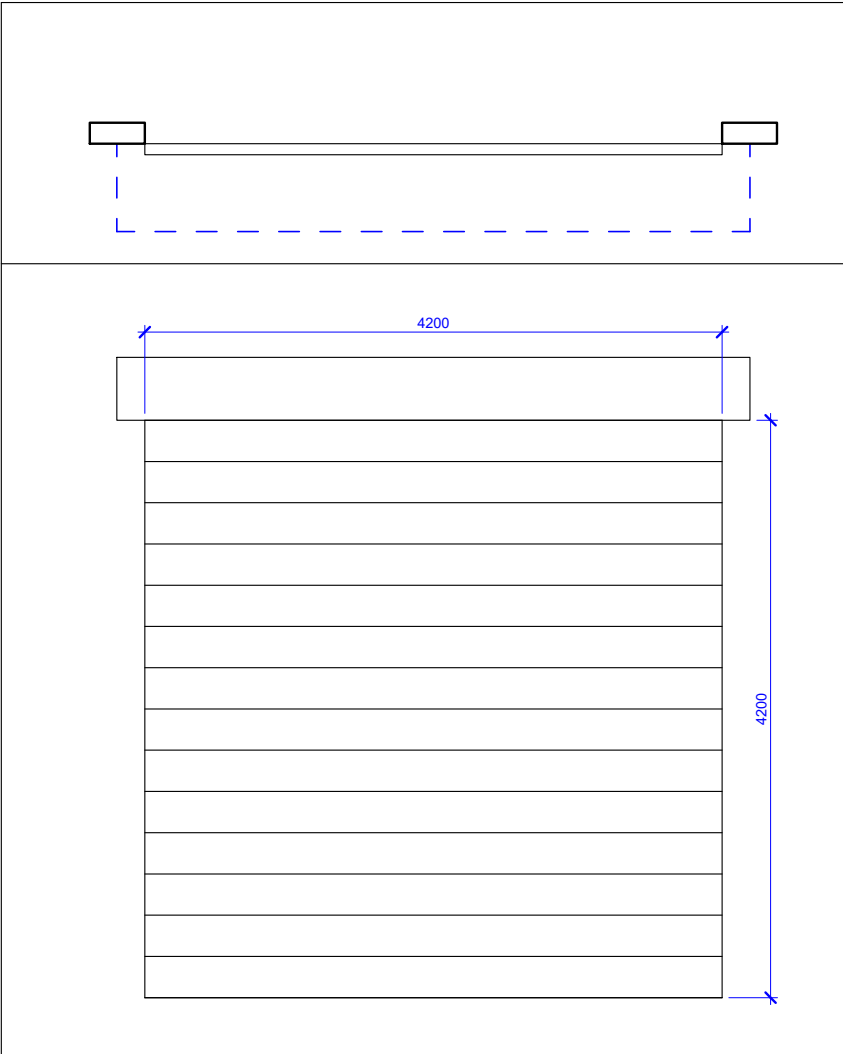


D1
Main Gate
Automatic metal door

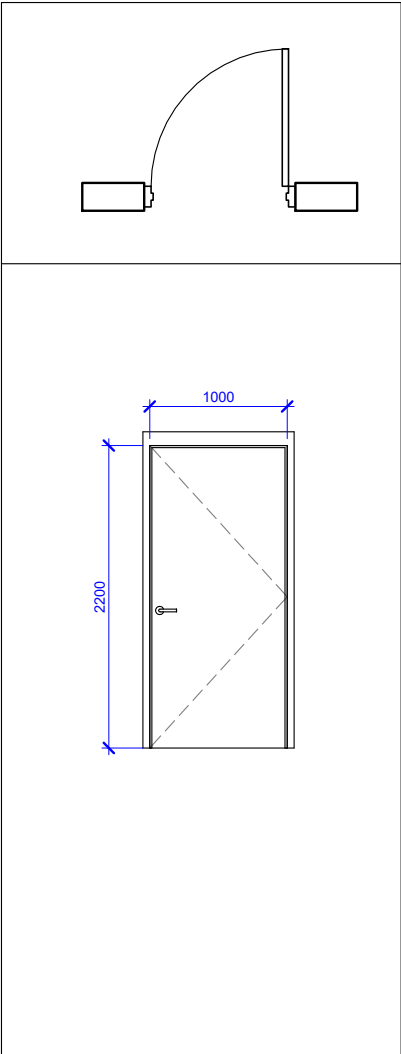

D2
Internal wood door

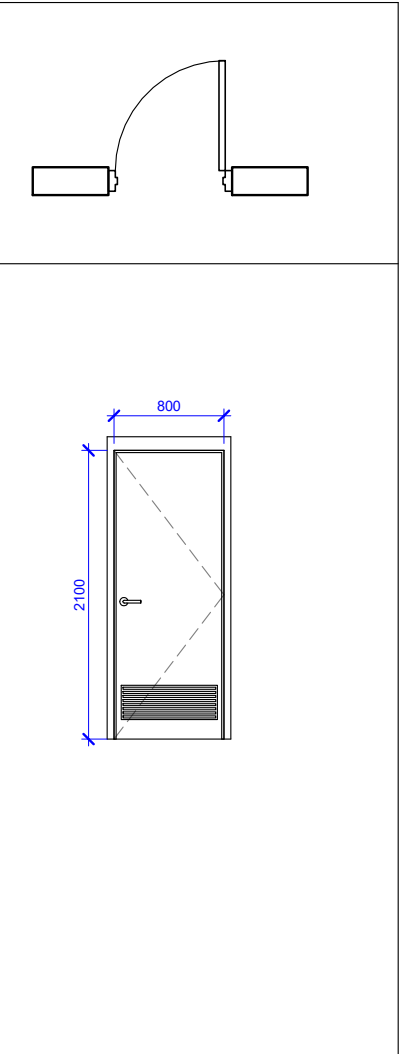

D3
PVC Door

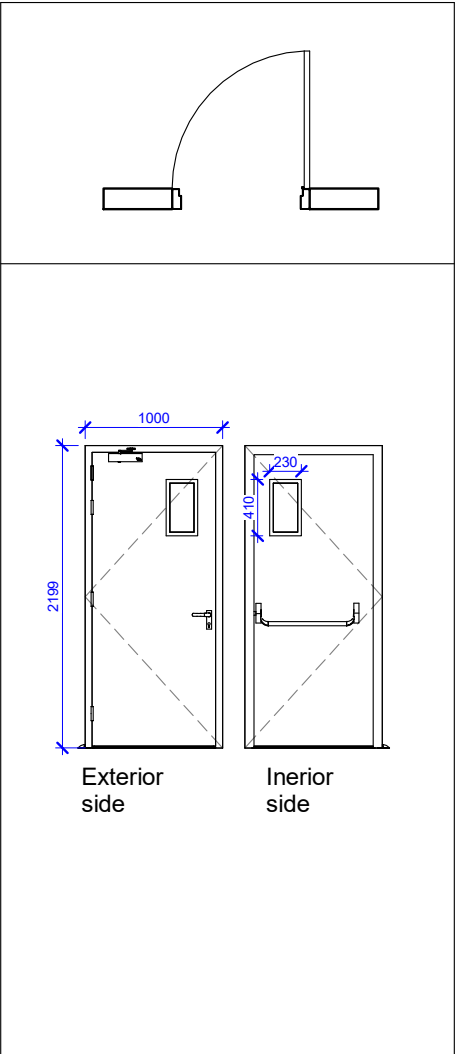

D4
Fire Exit Door

Door Schedule			
Type Mark	Count	Height	Width
1	1	5500	5000
2	22	2200	1000
3	21	2100	800
4	4	2200	1000



شركة مصافي الجنوب

No	Revision / Issue	Date

PROJECT NAME:
توسيع معمل المعدات الدوارة

BUILDING NAME:
توسيع معمل المعدات الدوارة

Scale 1 : 50	SHEET No. A109
Date 17/06/2026 10:55:06	

SHEET NAME
Doors Scheduling

Designed by
Designer

Drawn by
Author

Approved by
Approver