


سید امینک

سید امینک

مرکز

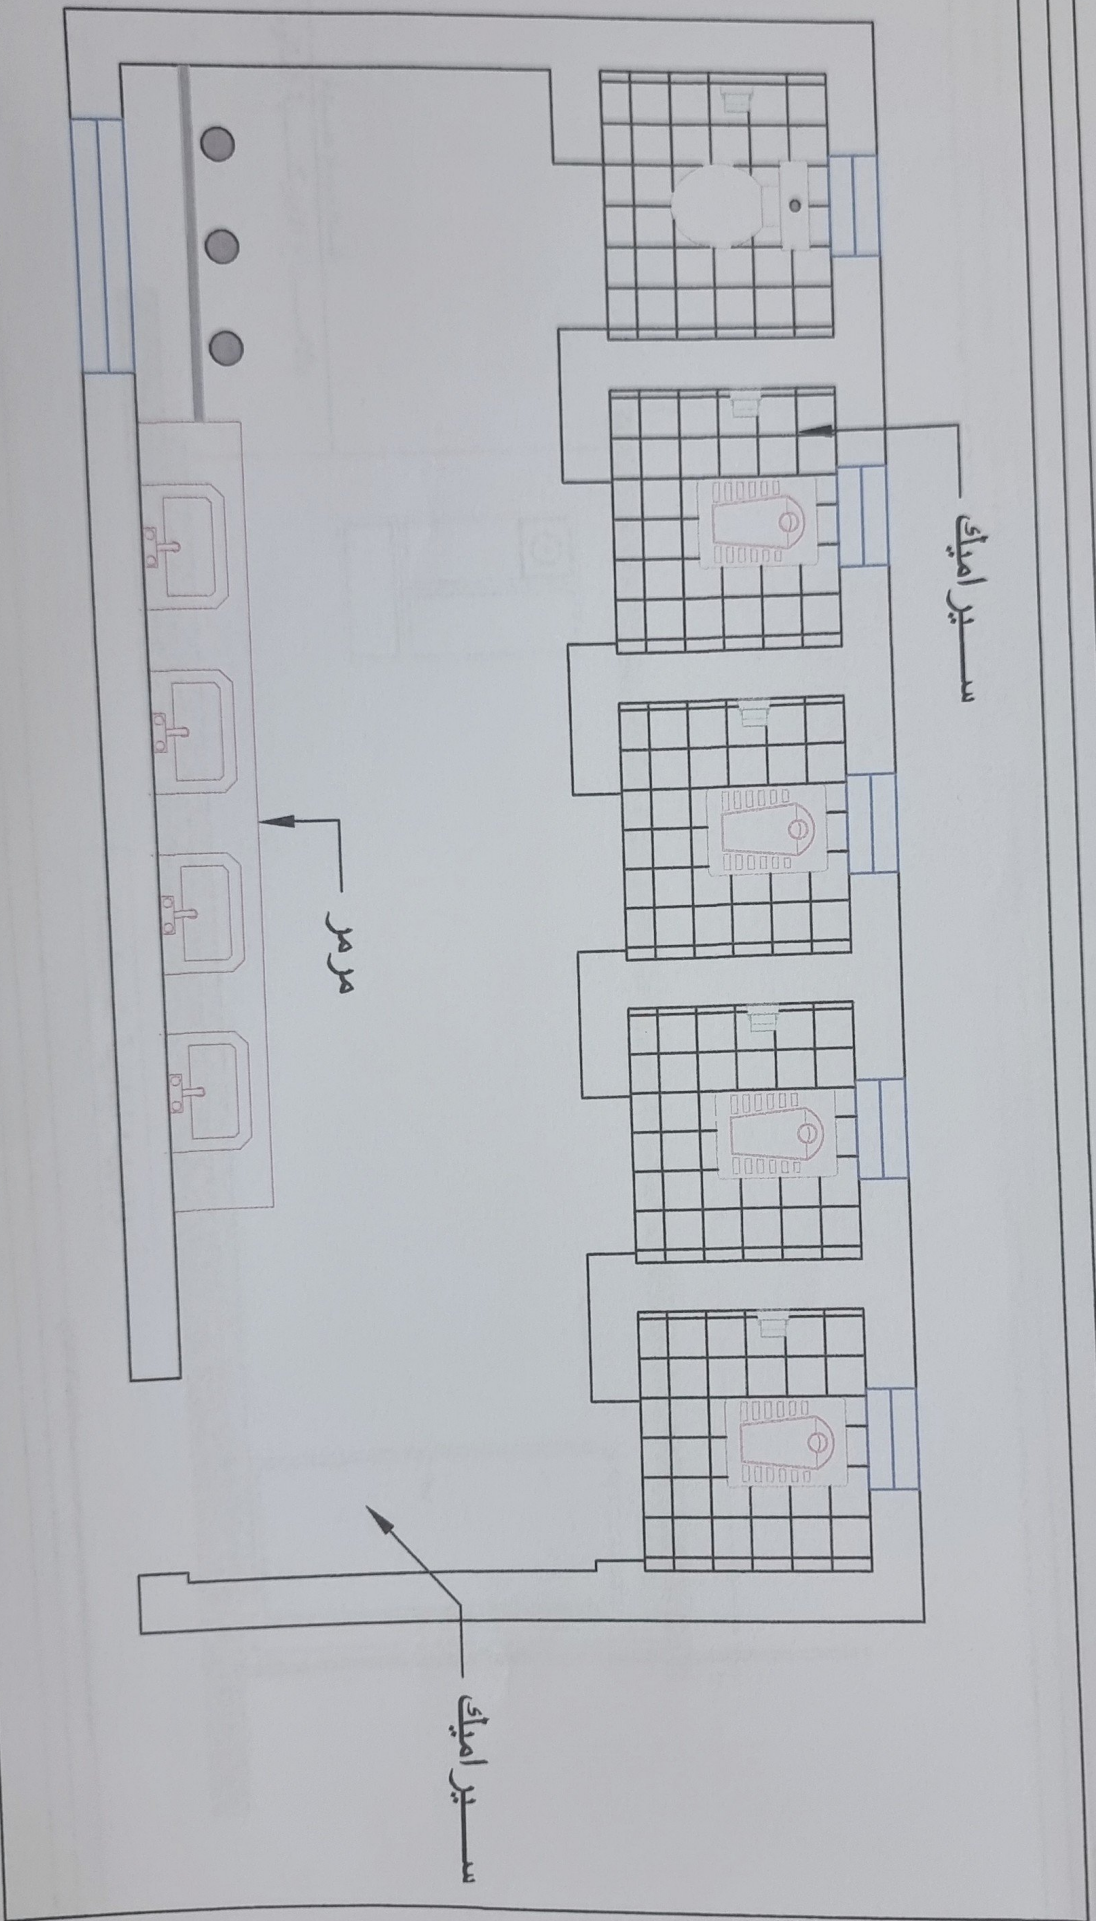

SOUTH
REFINERIE
COMPANY

General Notes

13/1/2025
No Revision/Issue De

Project Name and Address
حاصلات قسم الحارث

Drawing set
Architecture

Sheet Name
Finishing

Scale
not to scale

Designed by
Hind Raad

Drawing by
Hind Raad

Checked by

Approved by

Sheet
4