









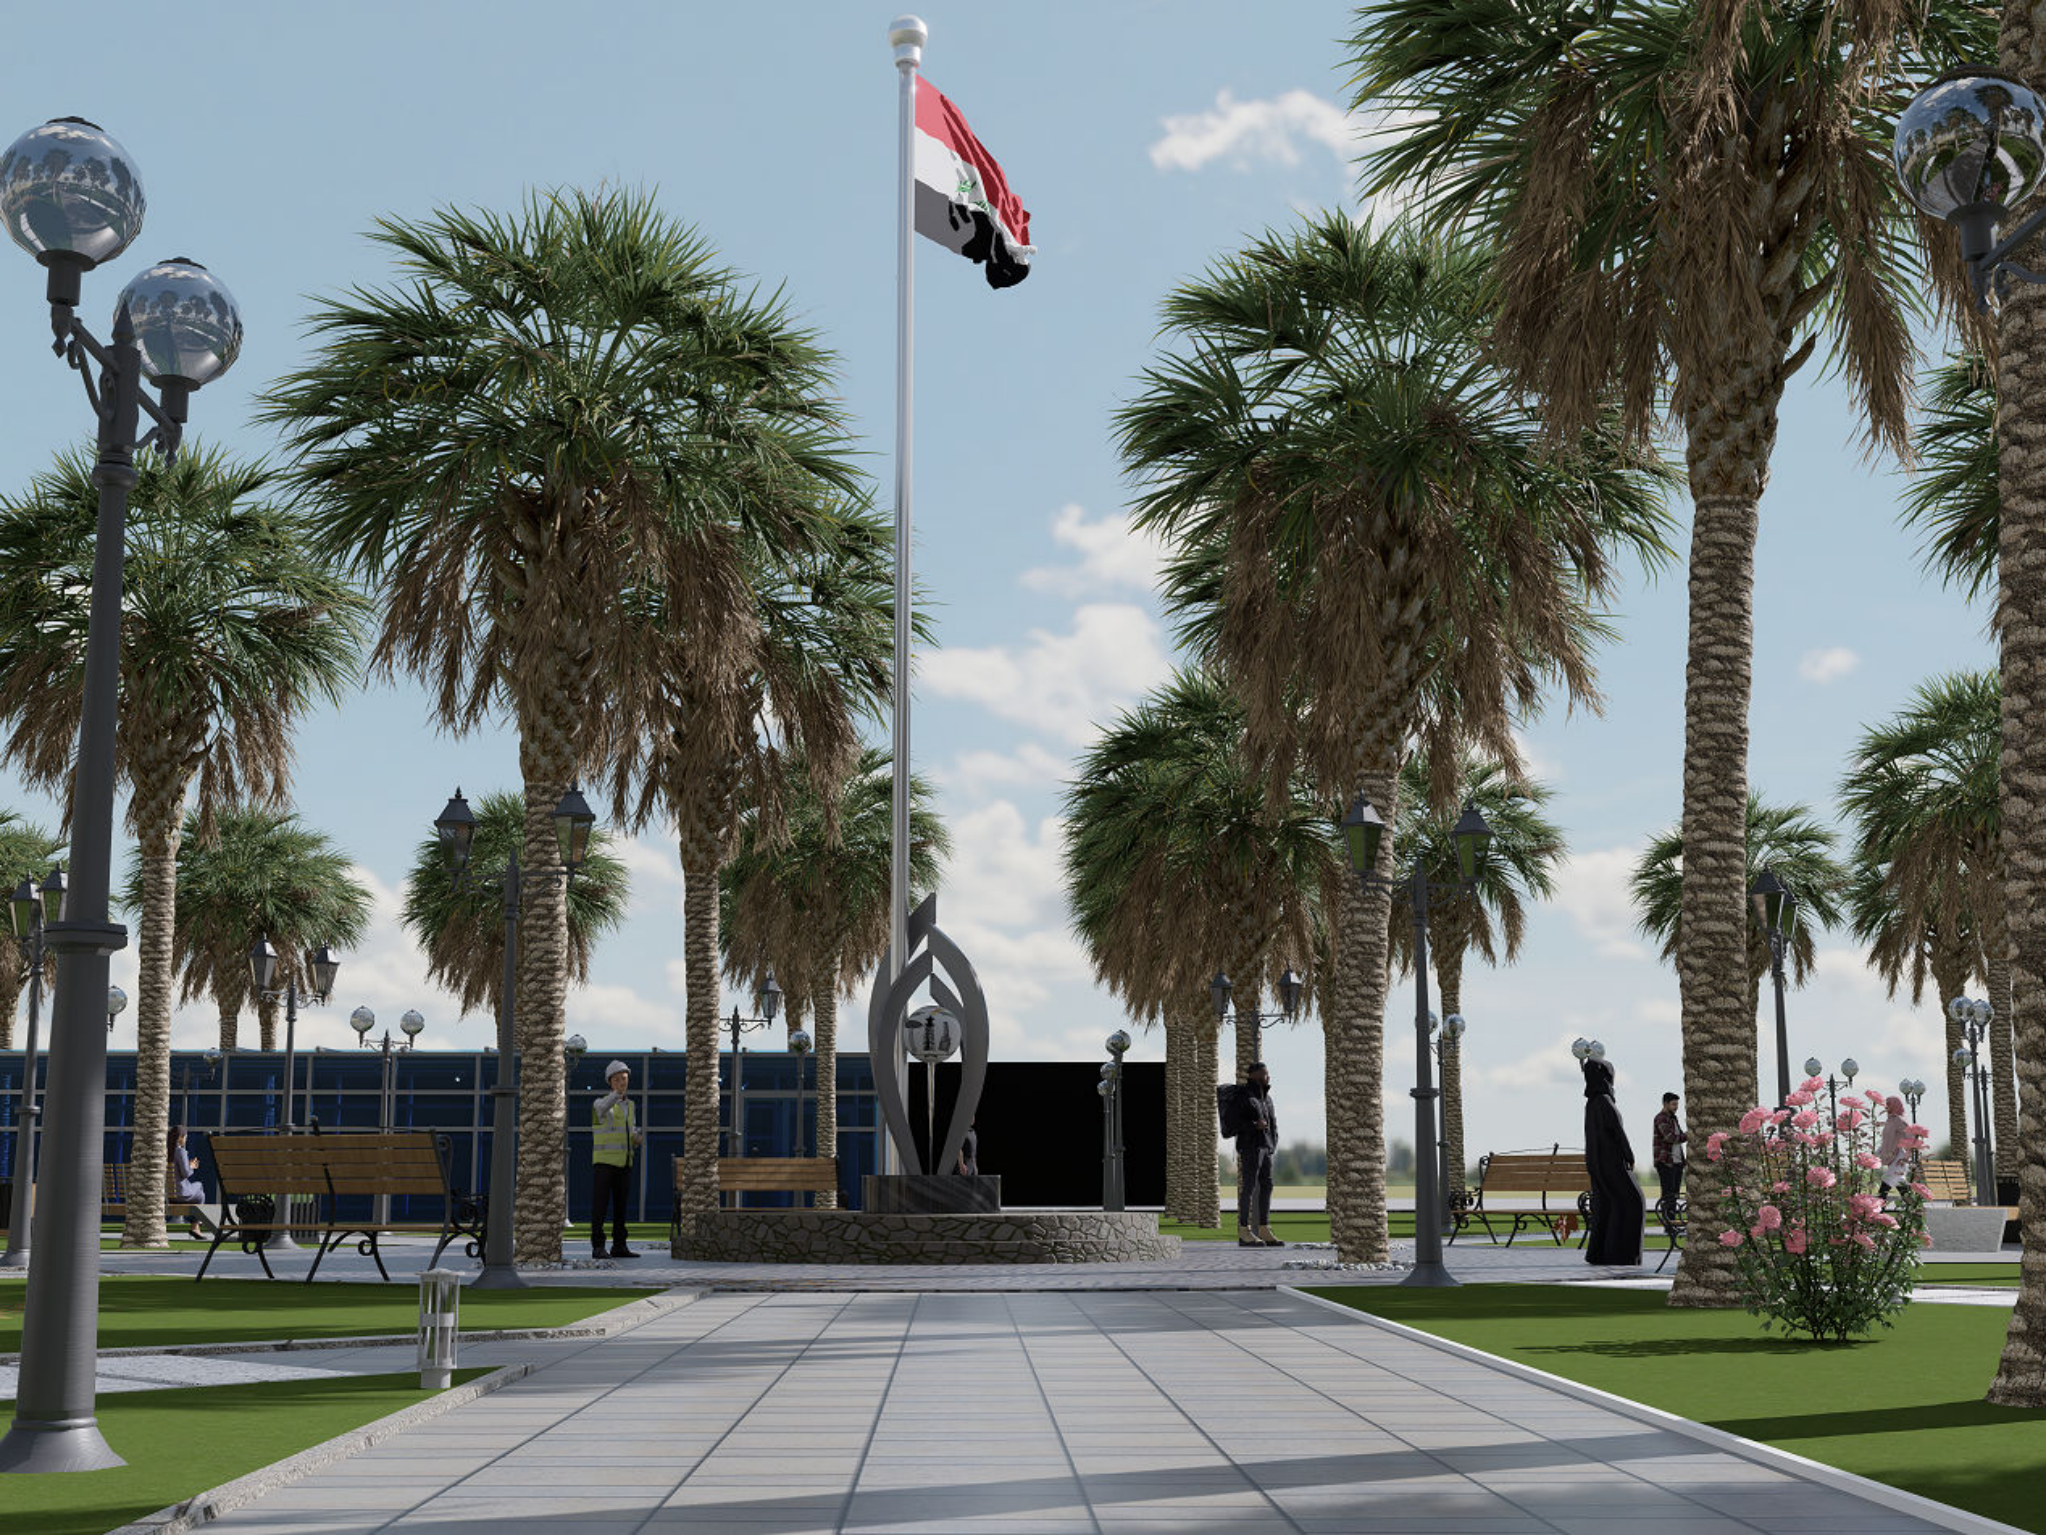


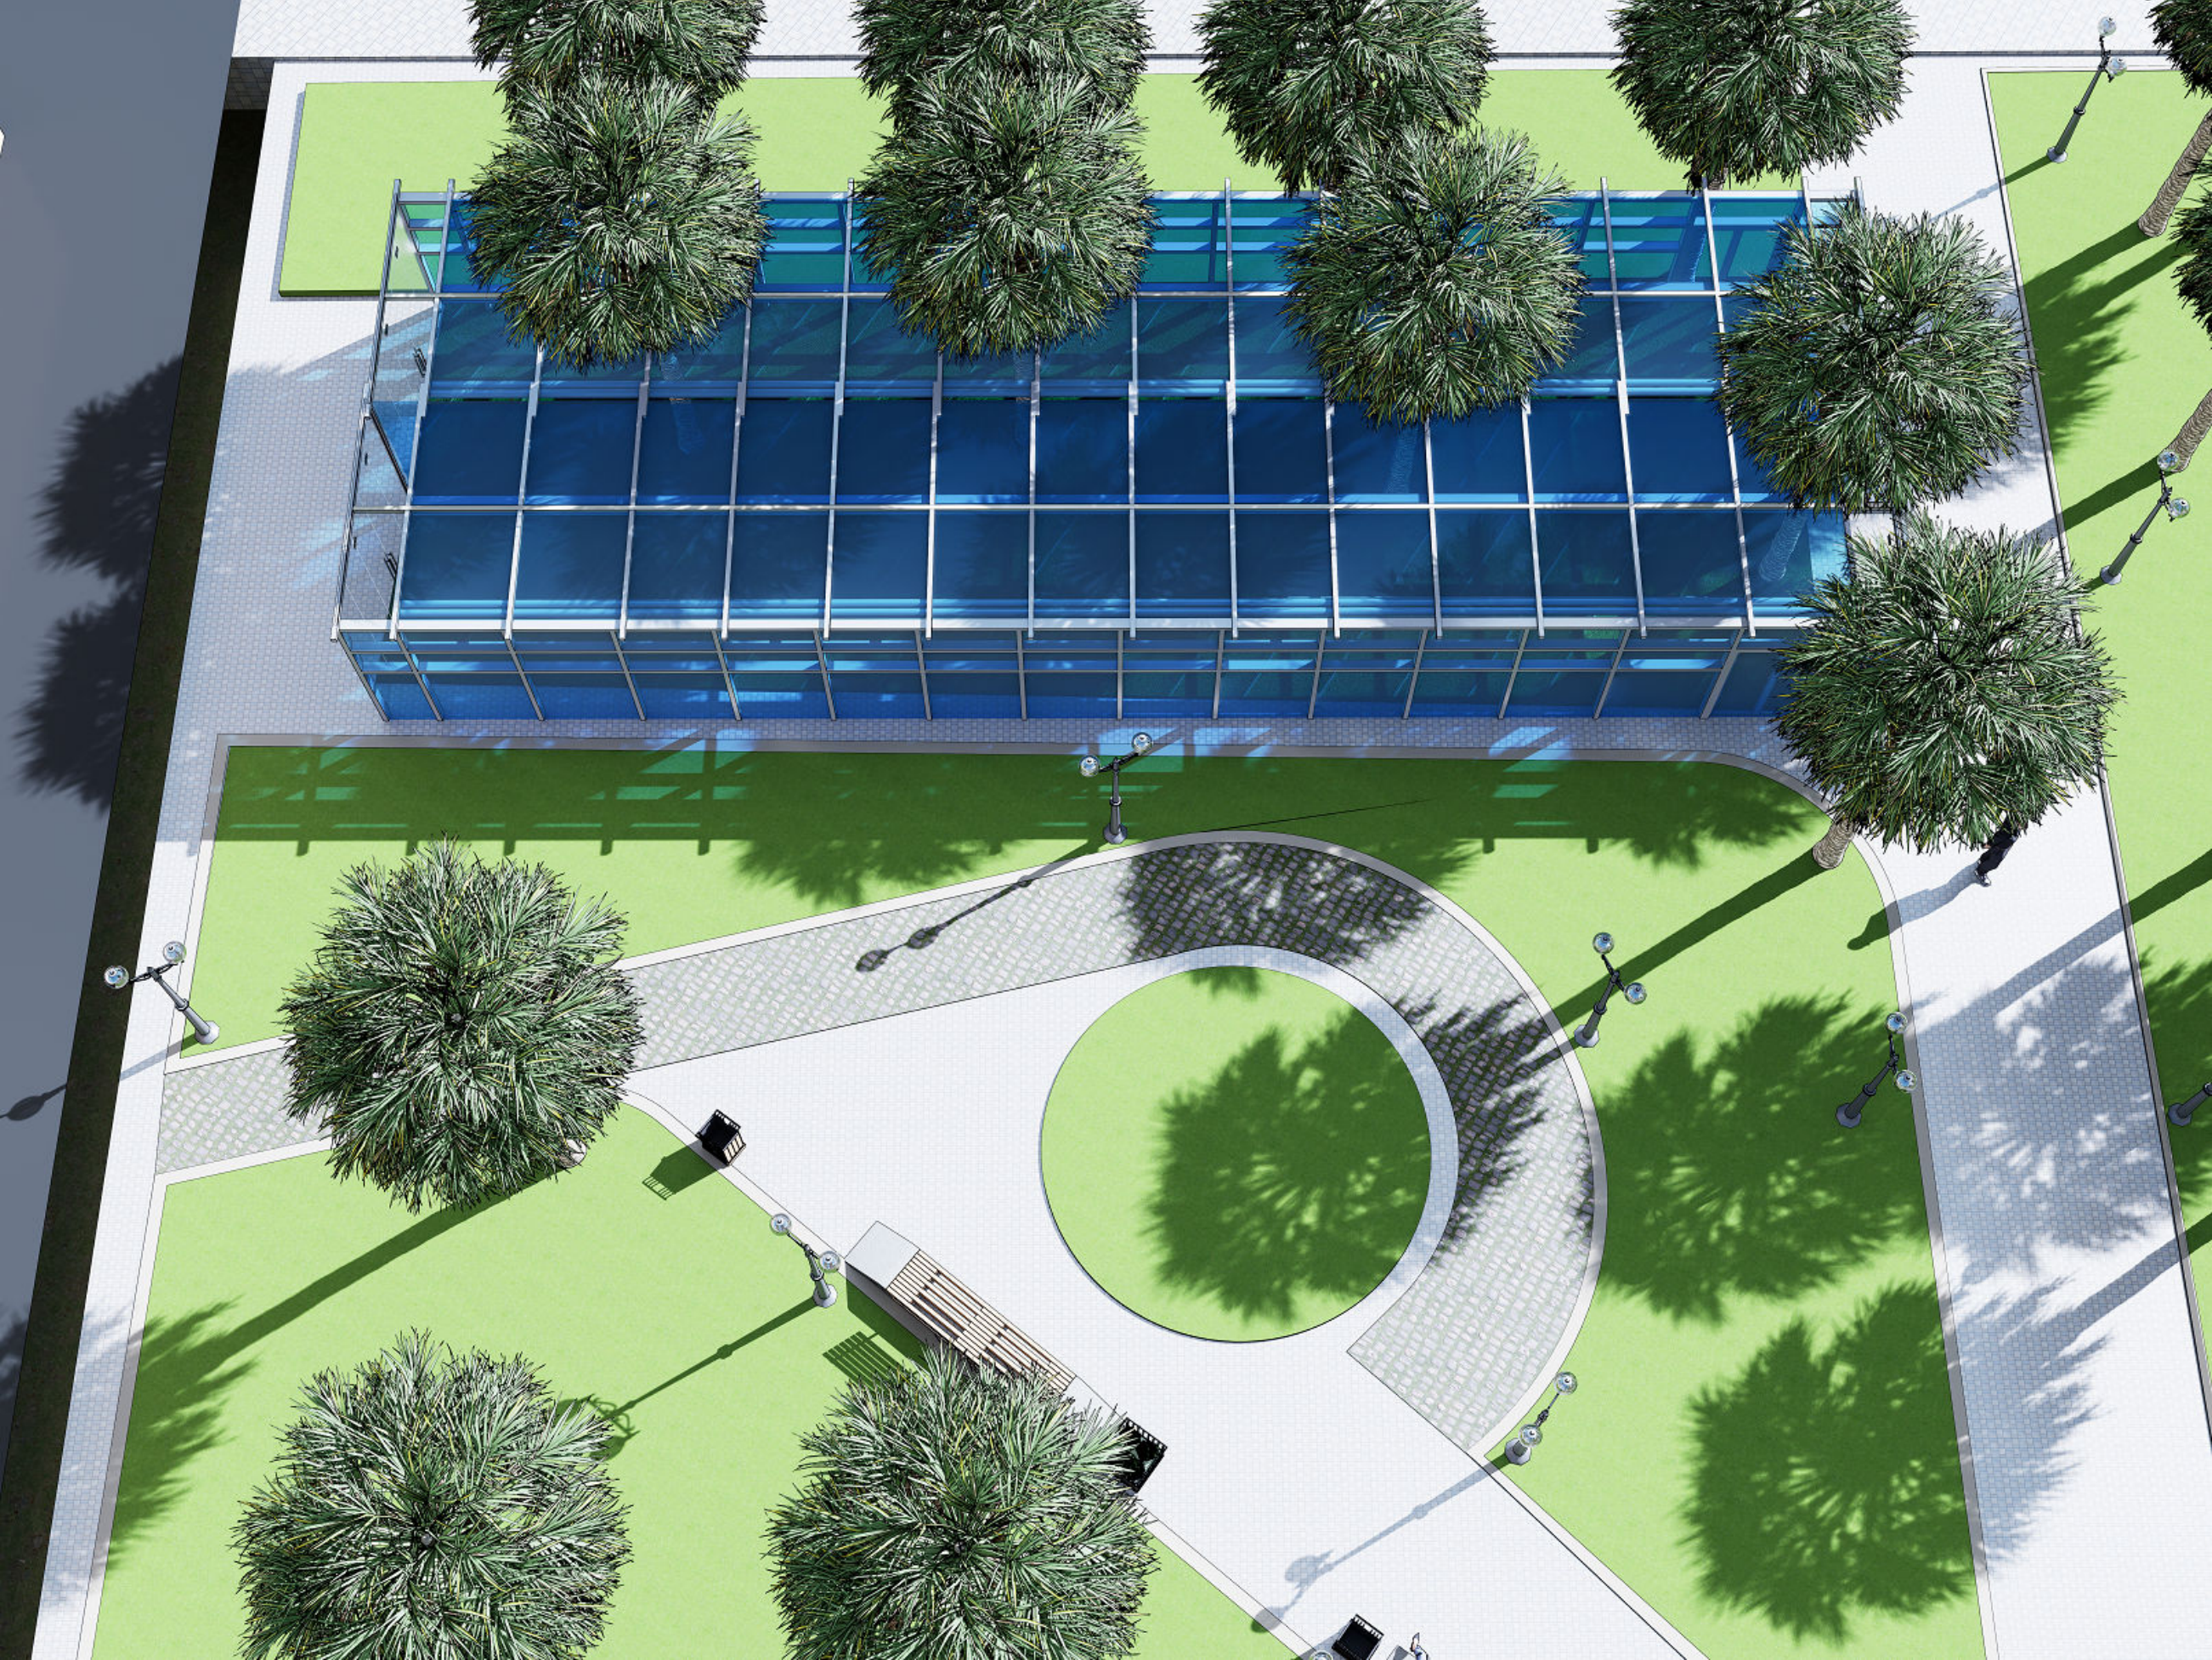


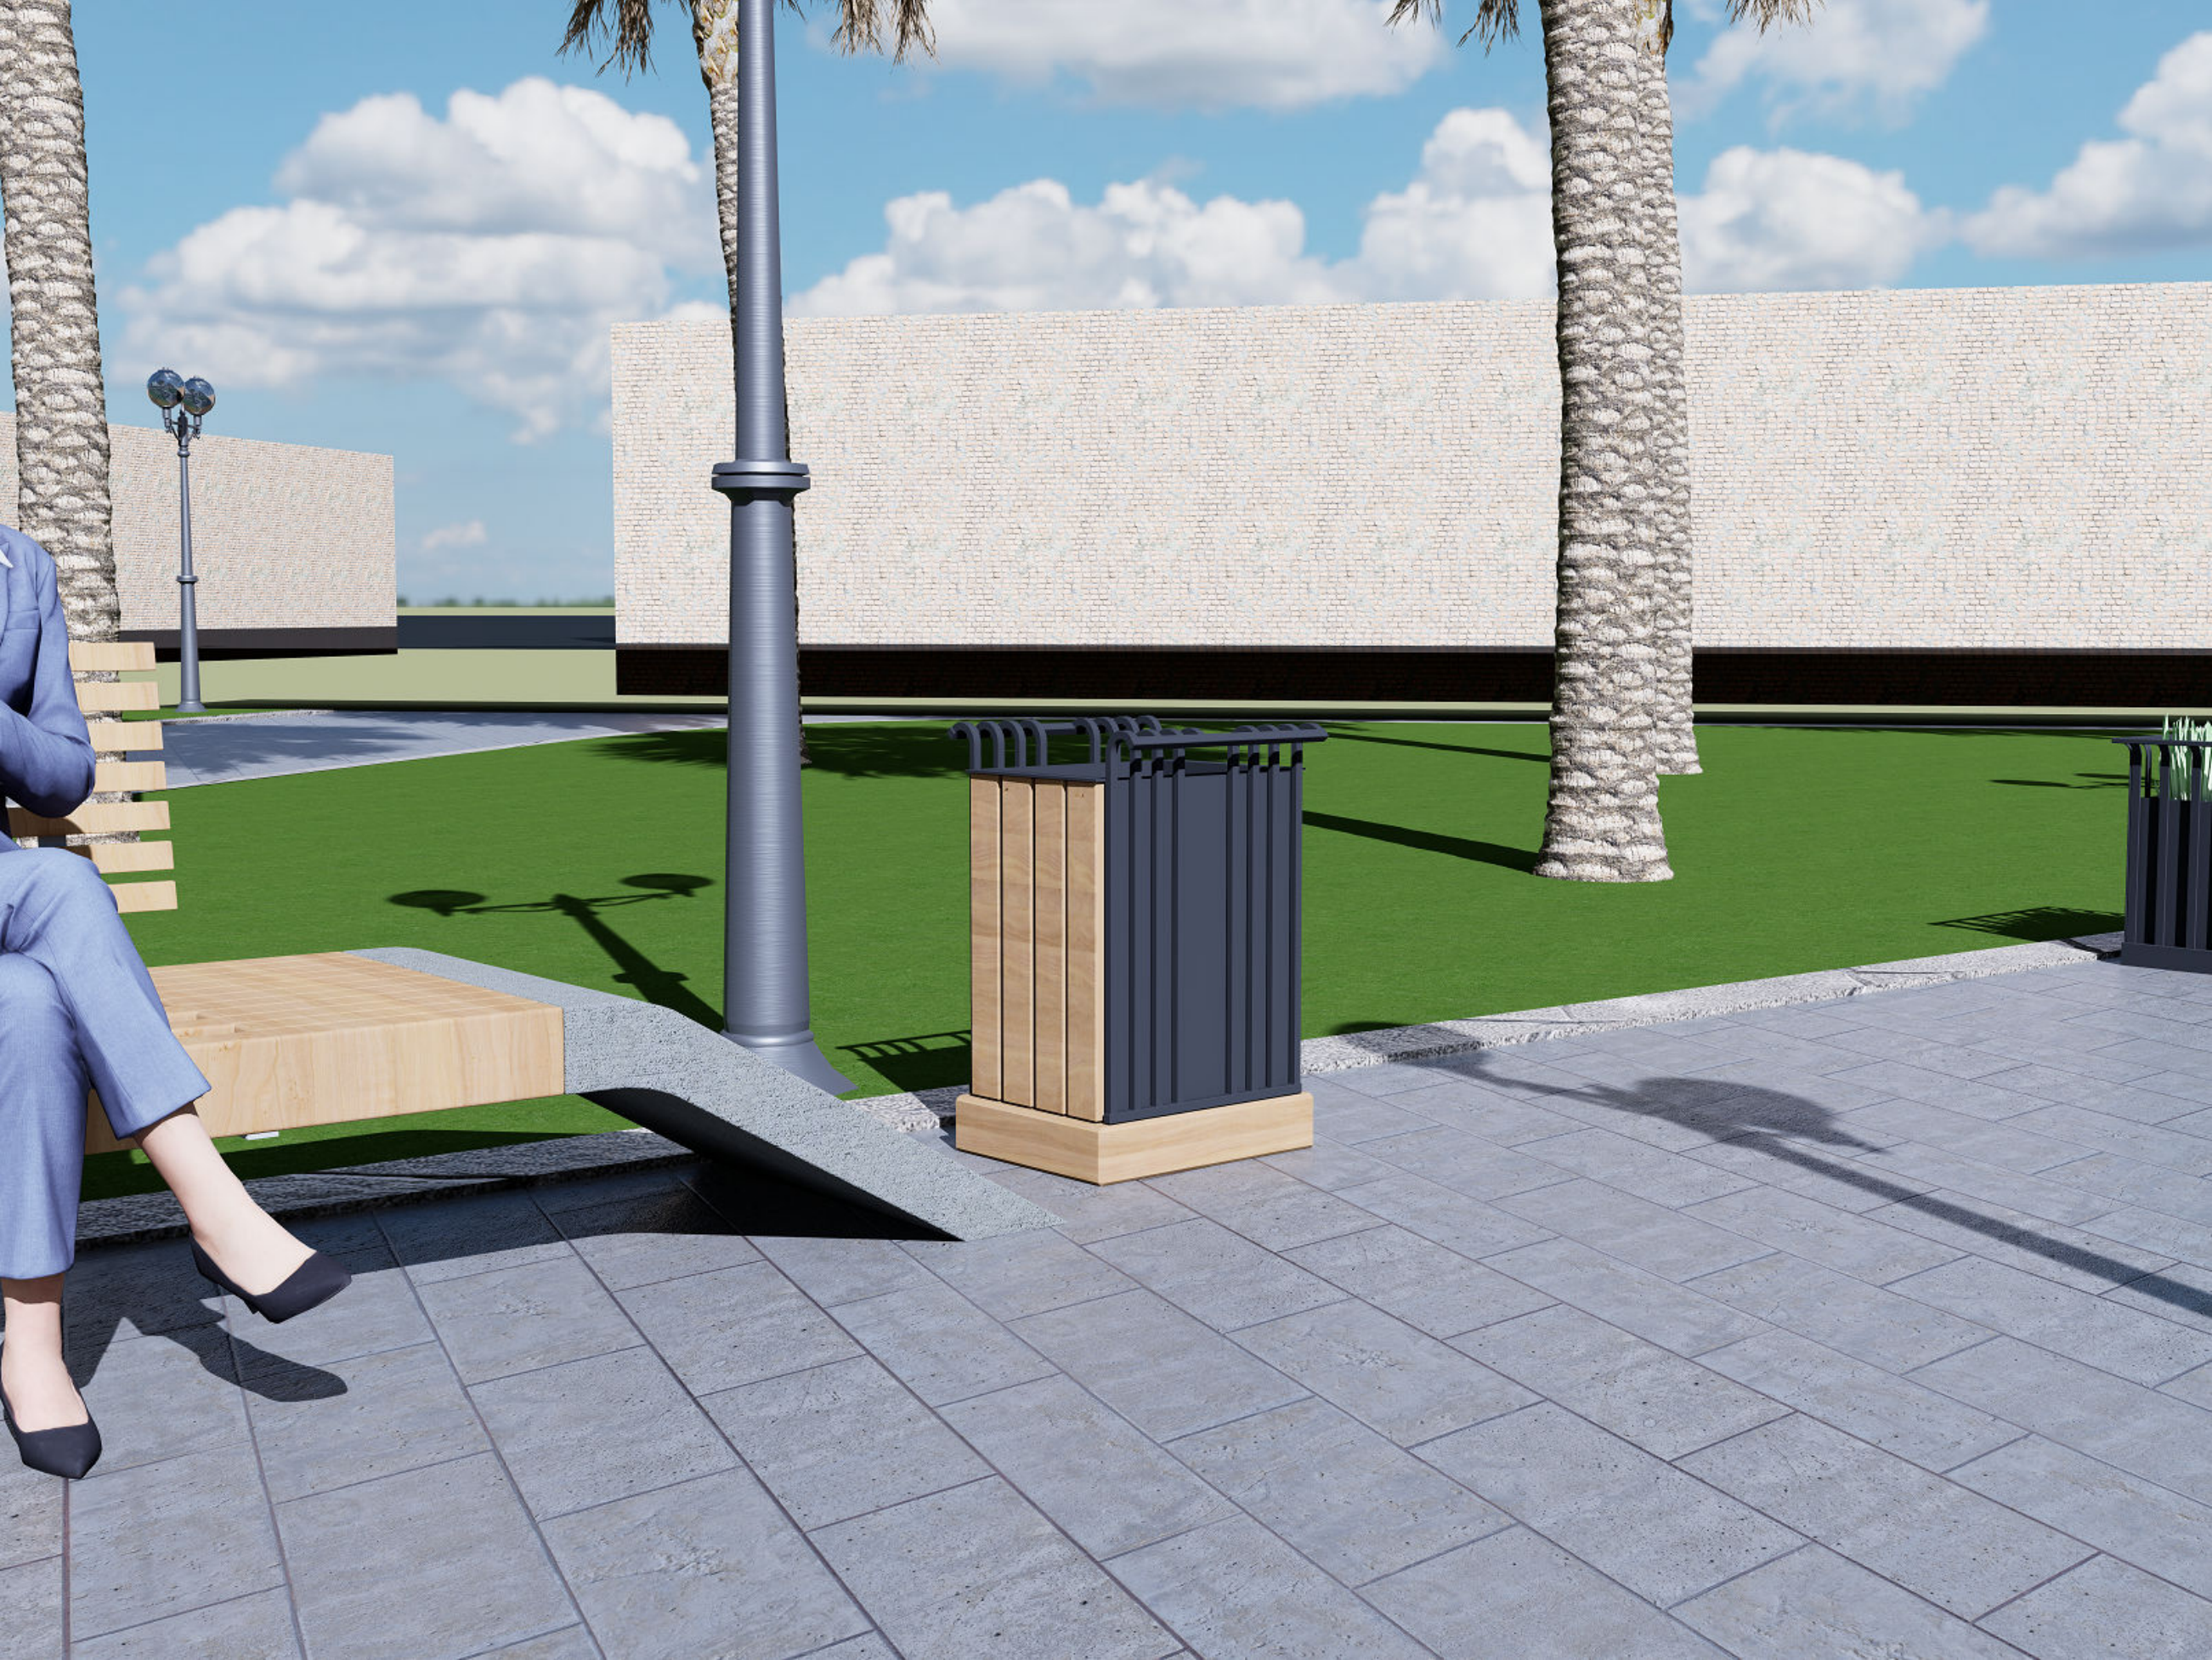

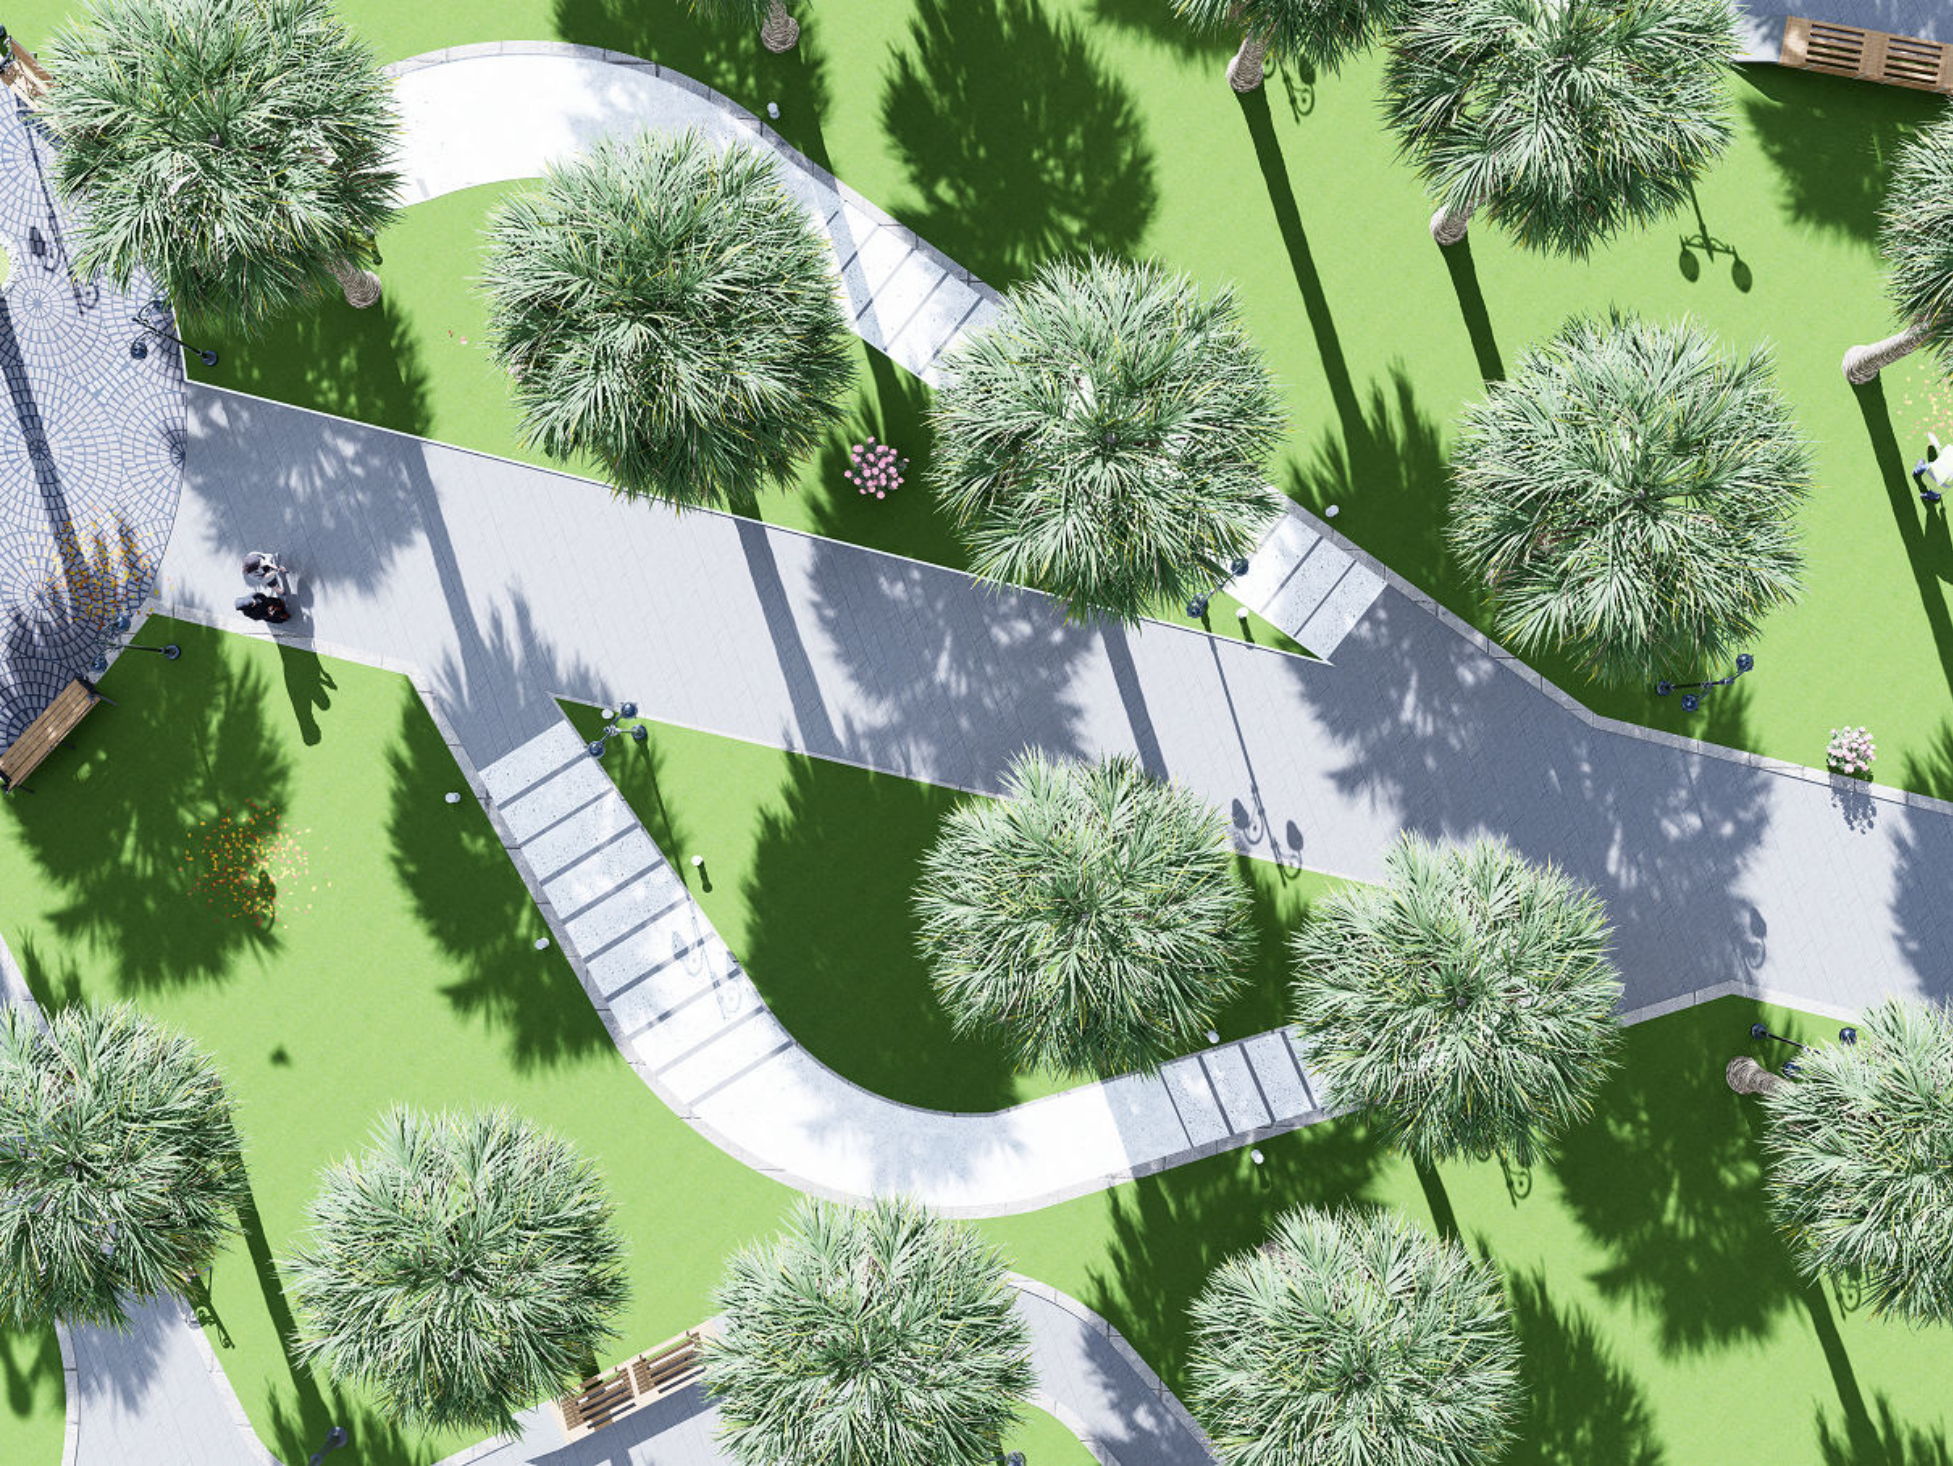




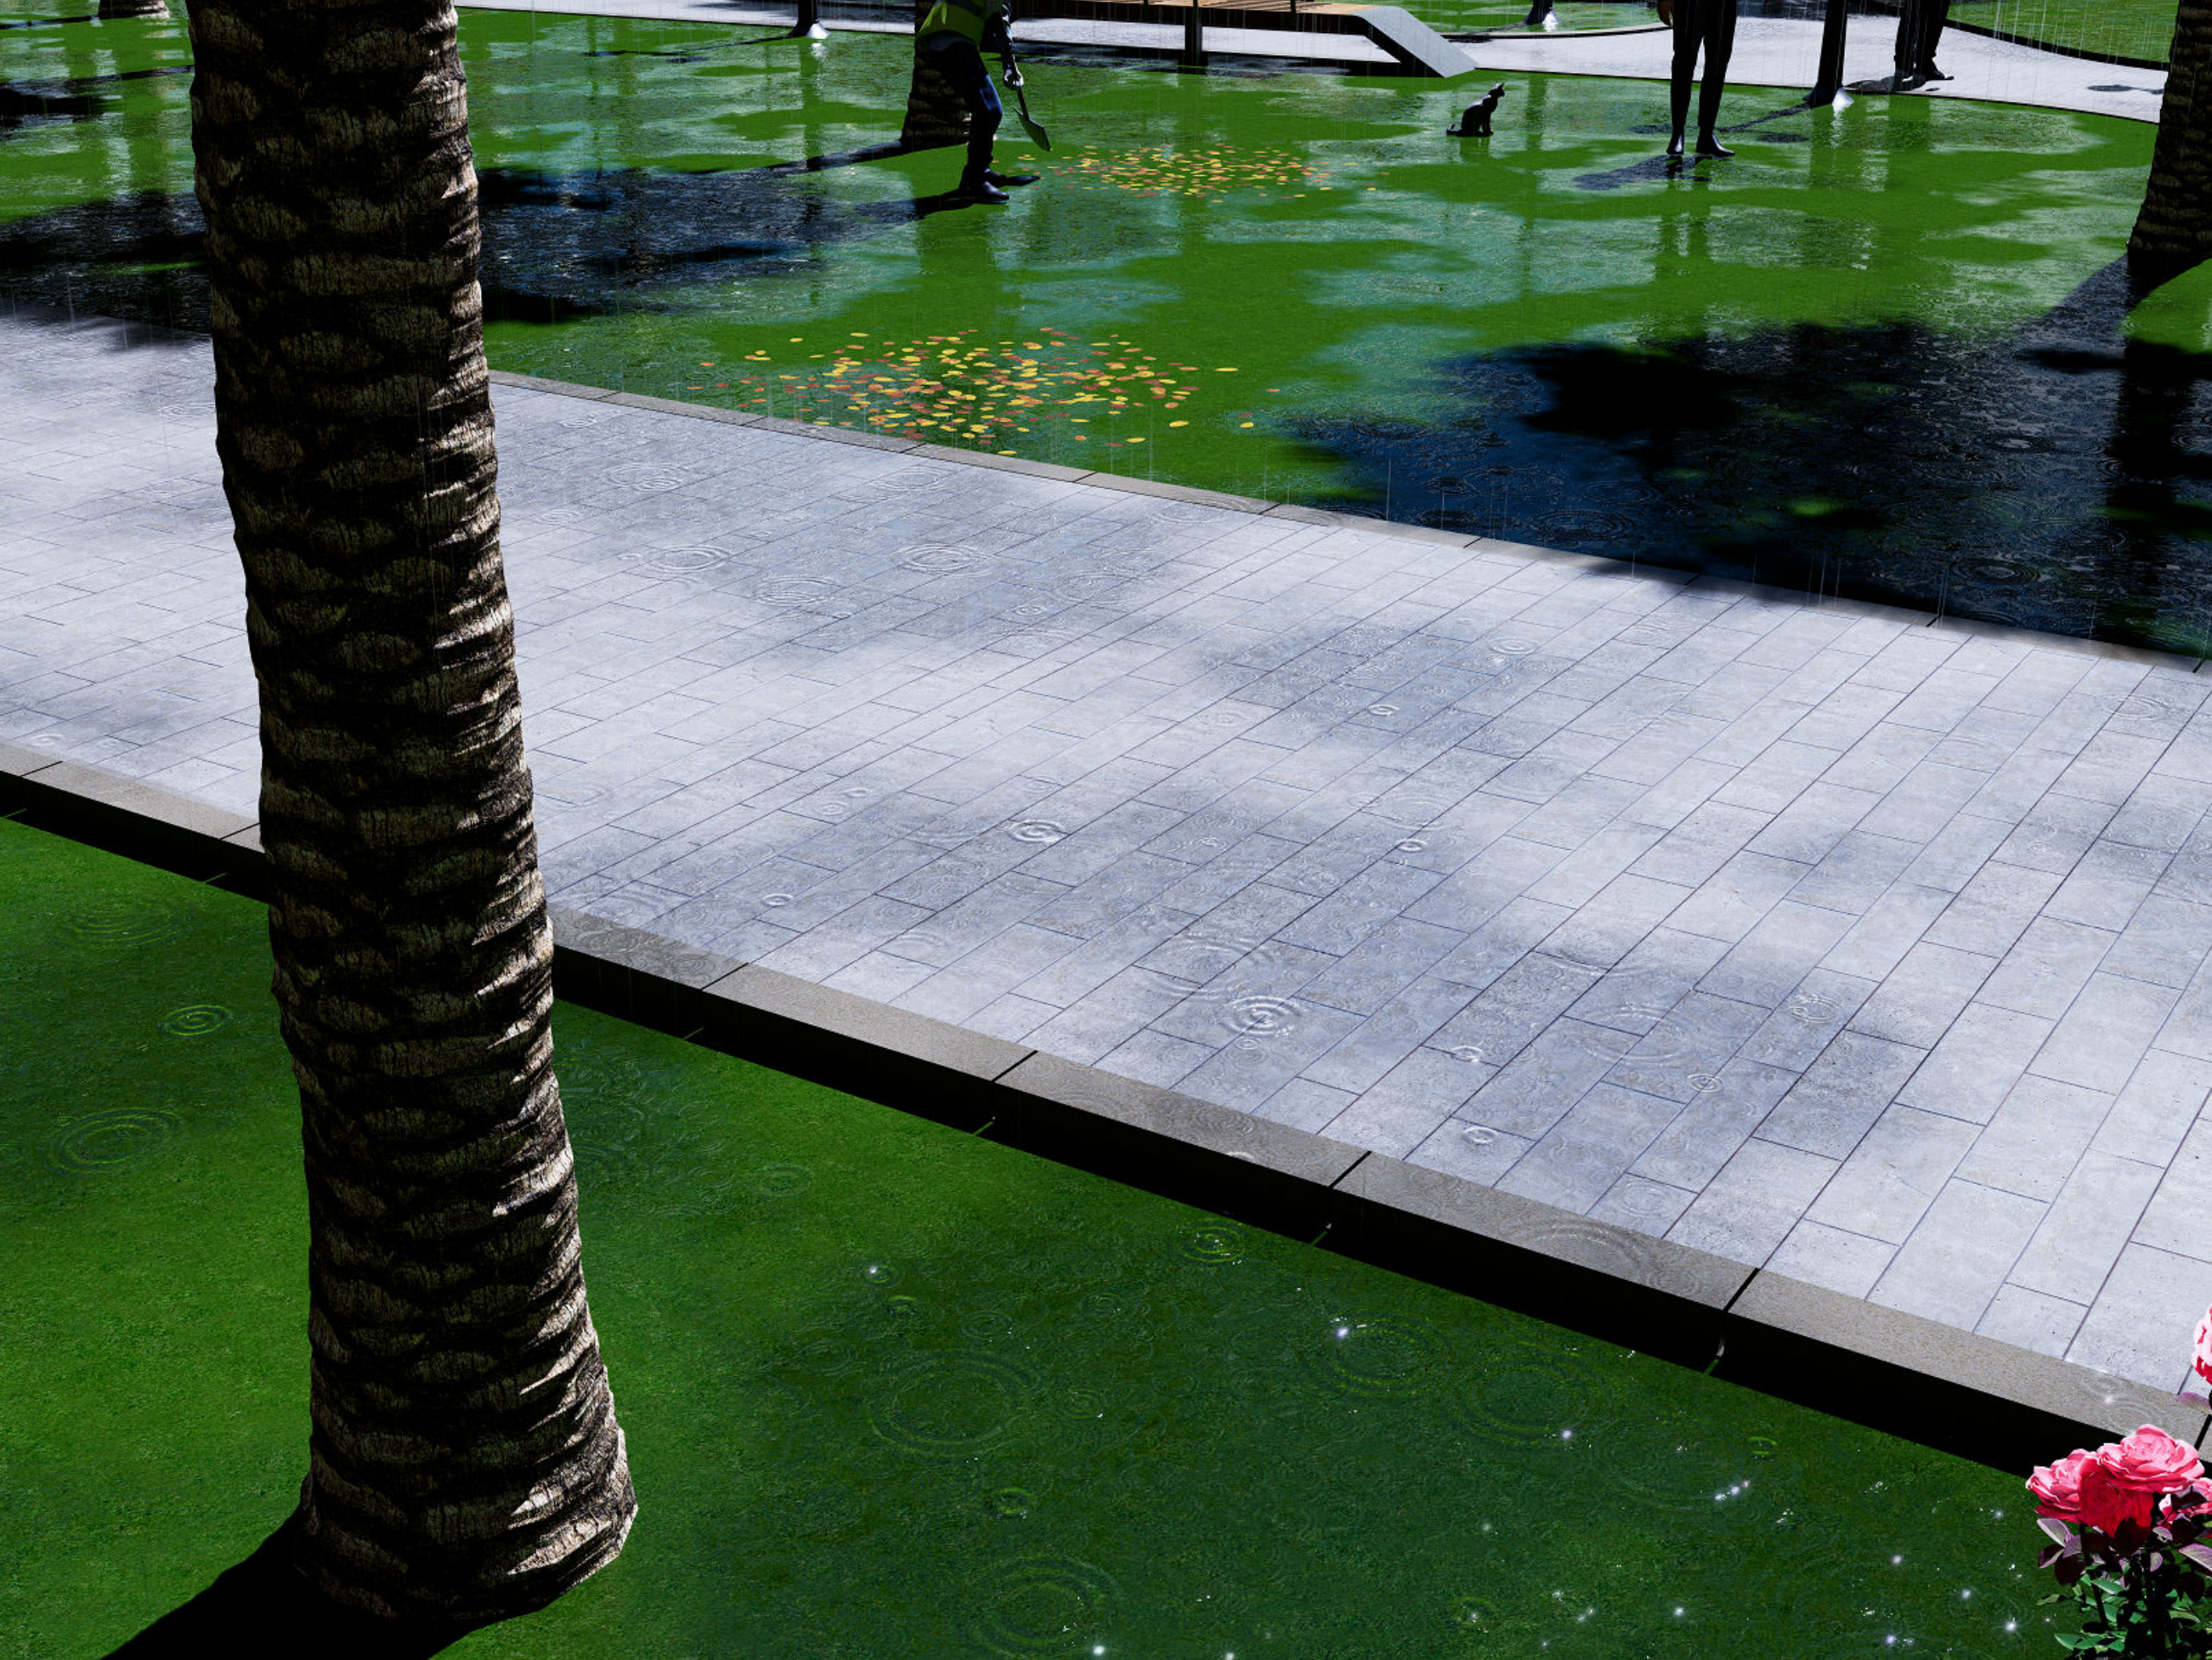

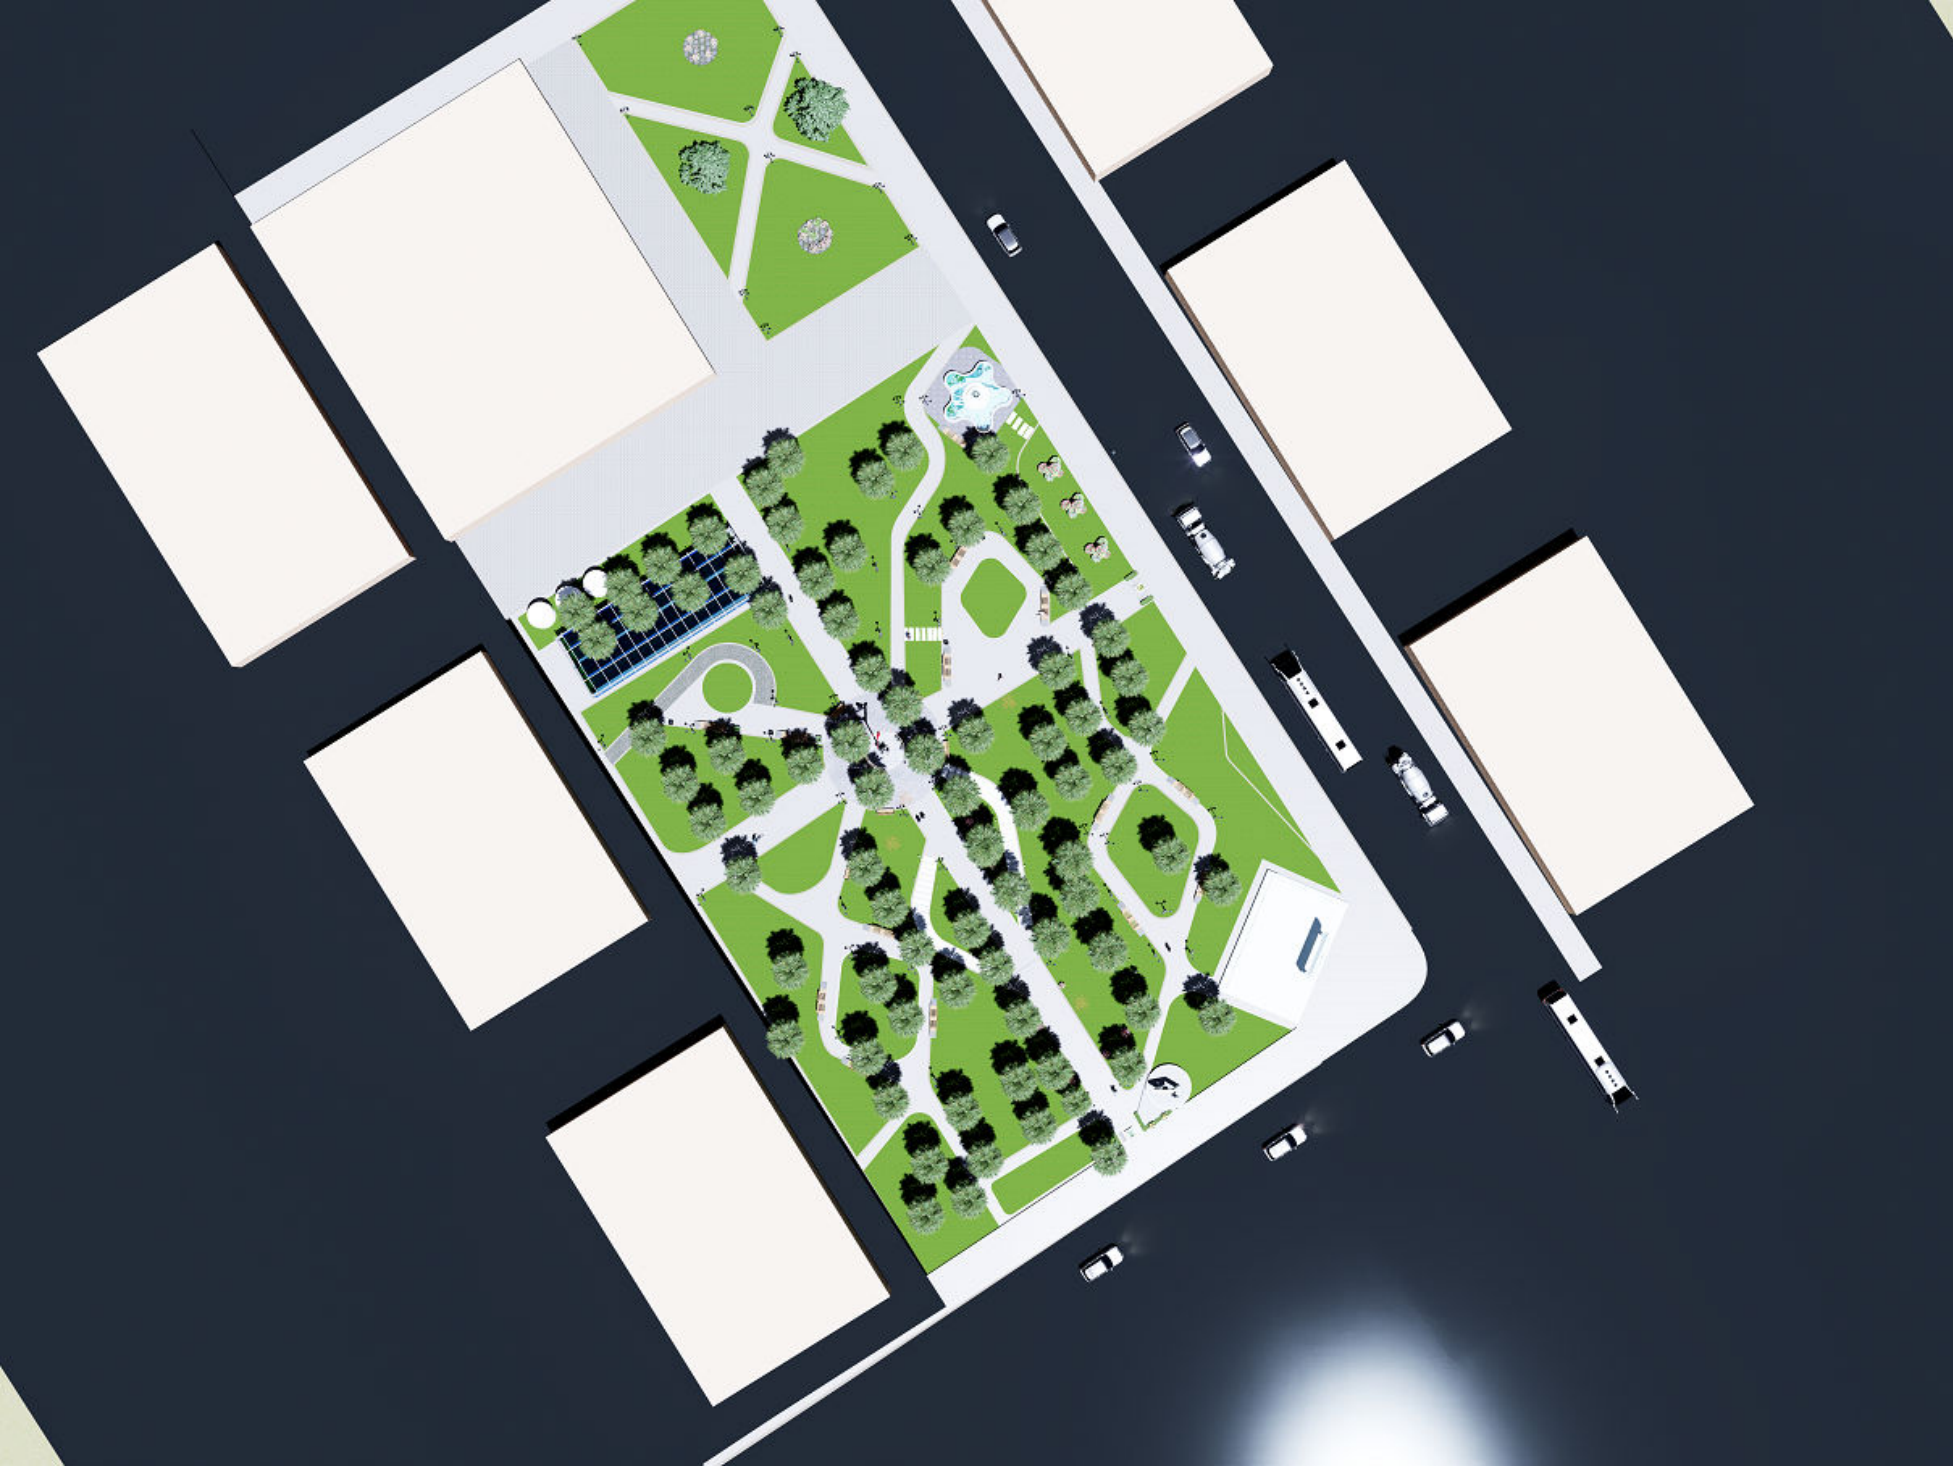




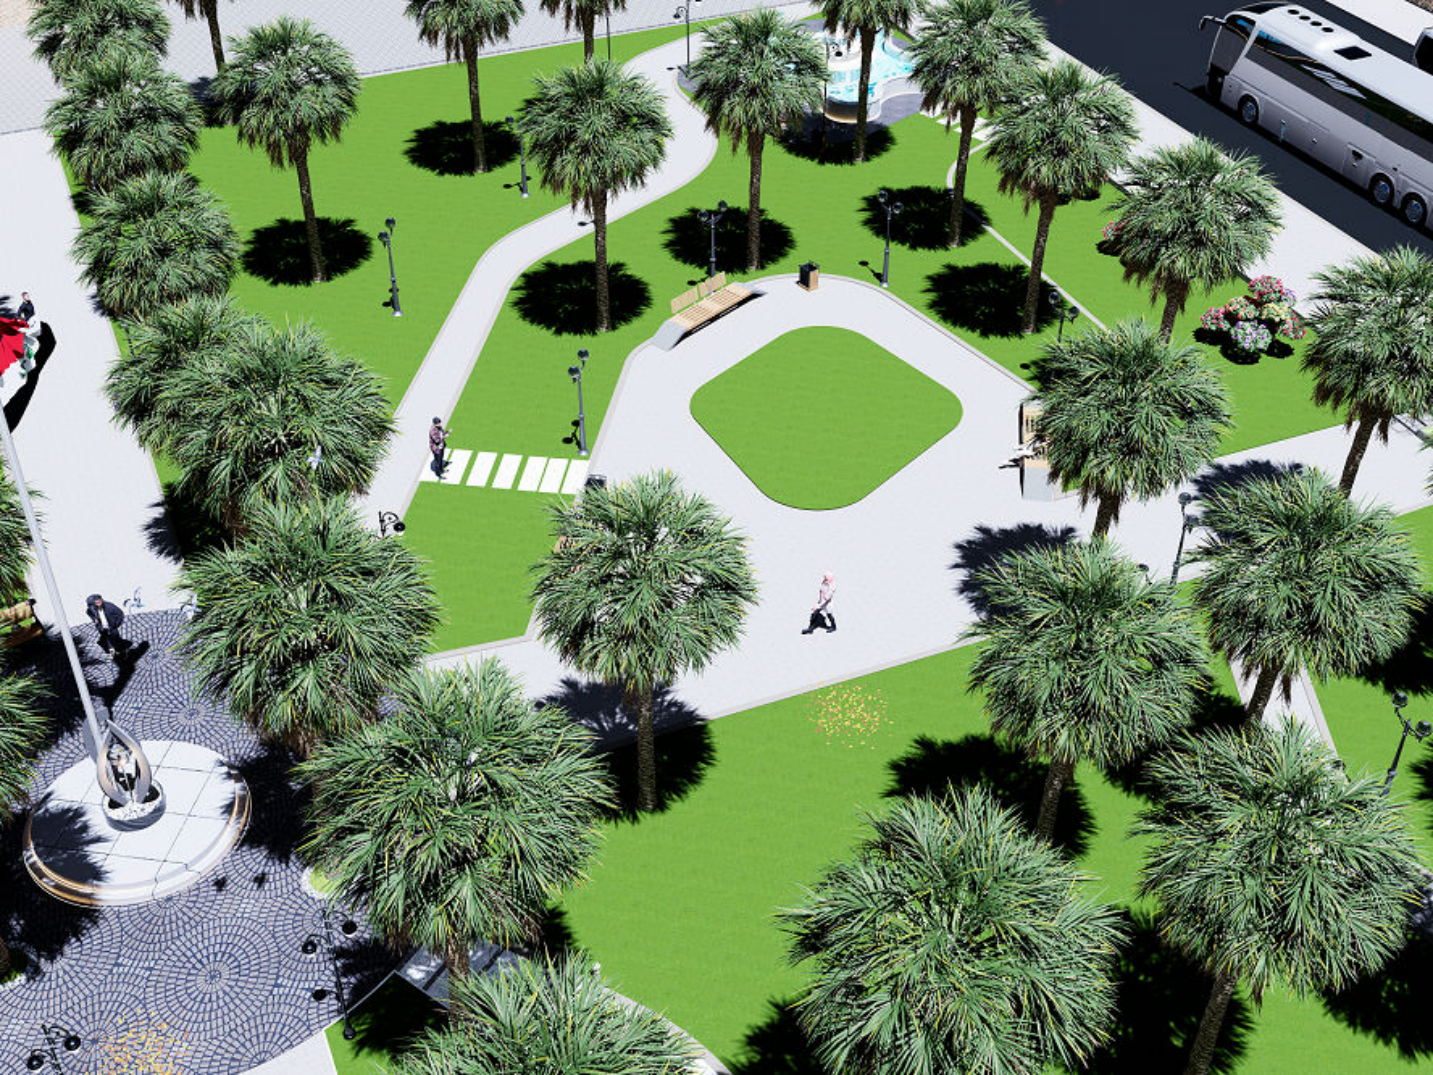






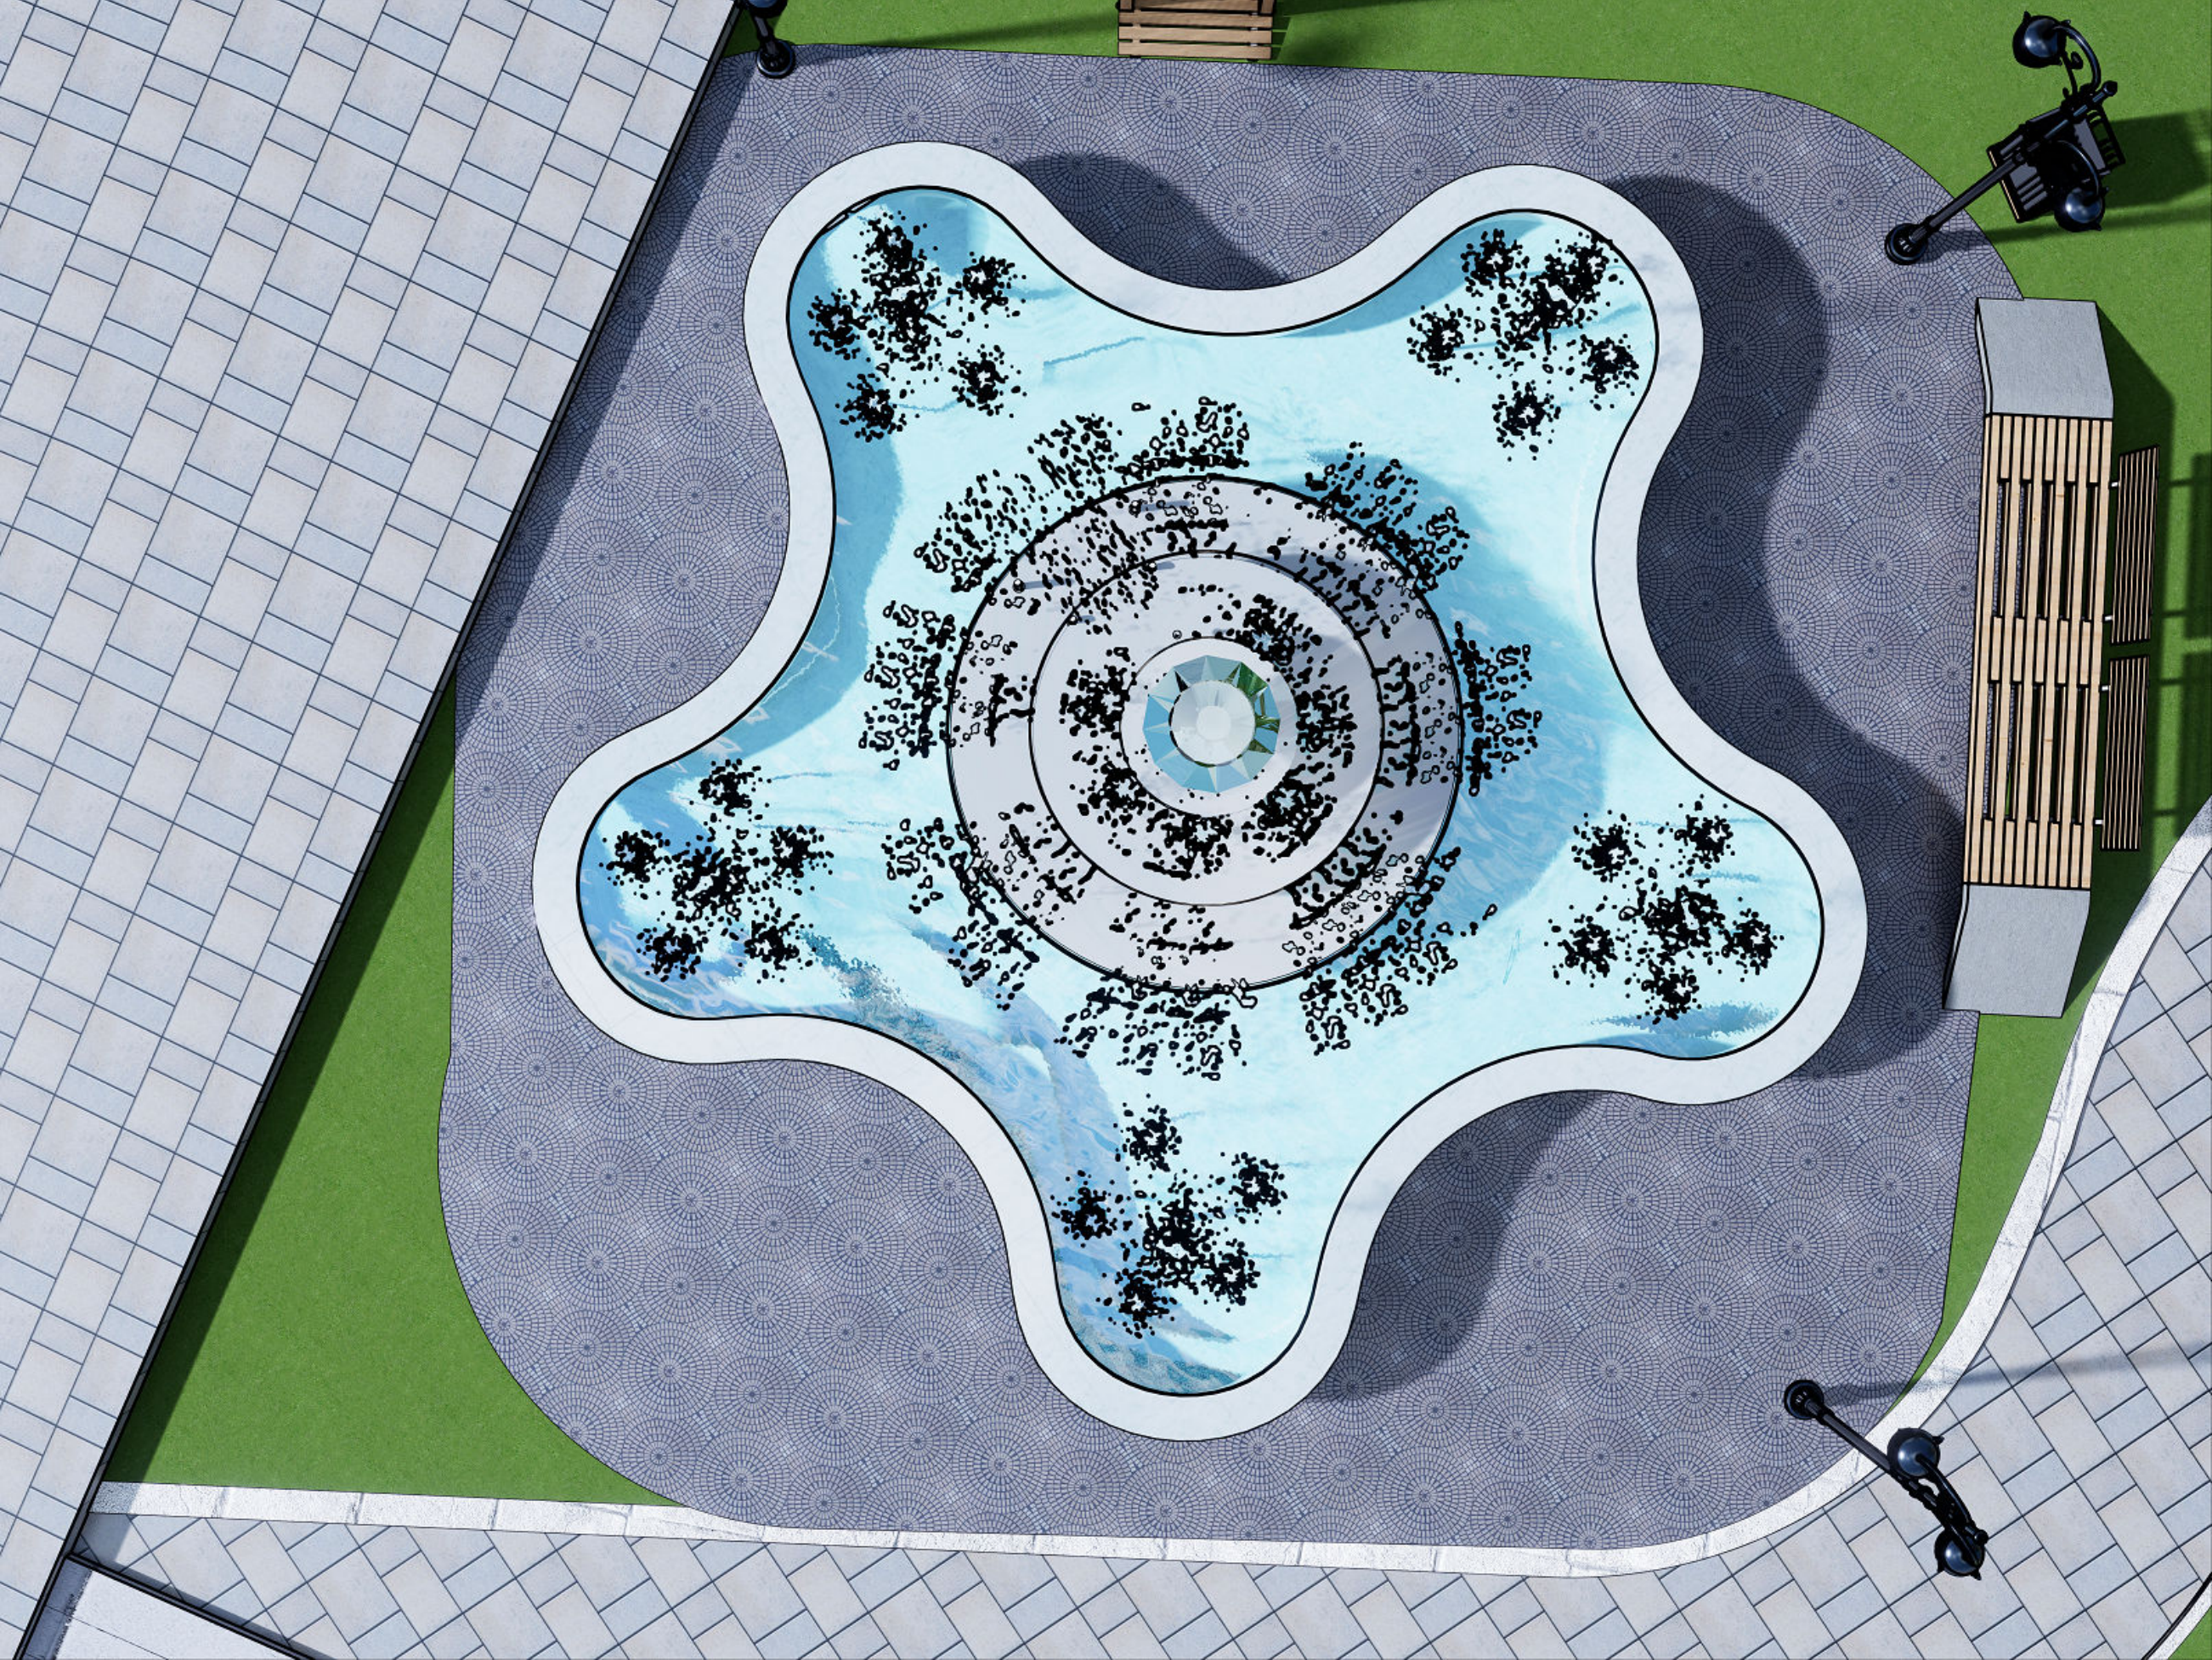




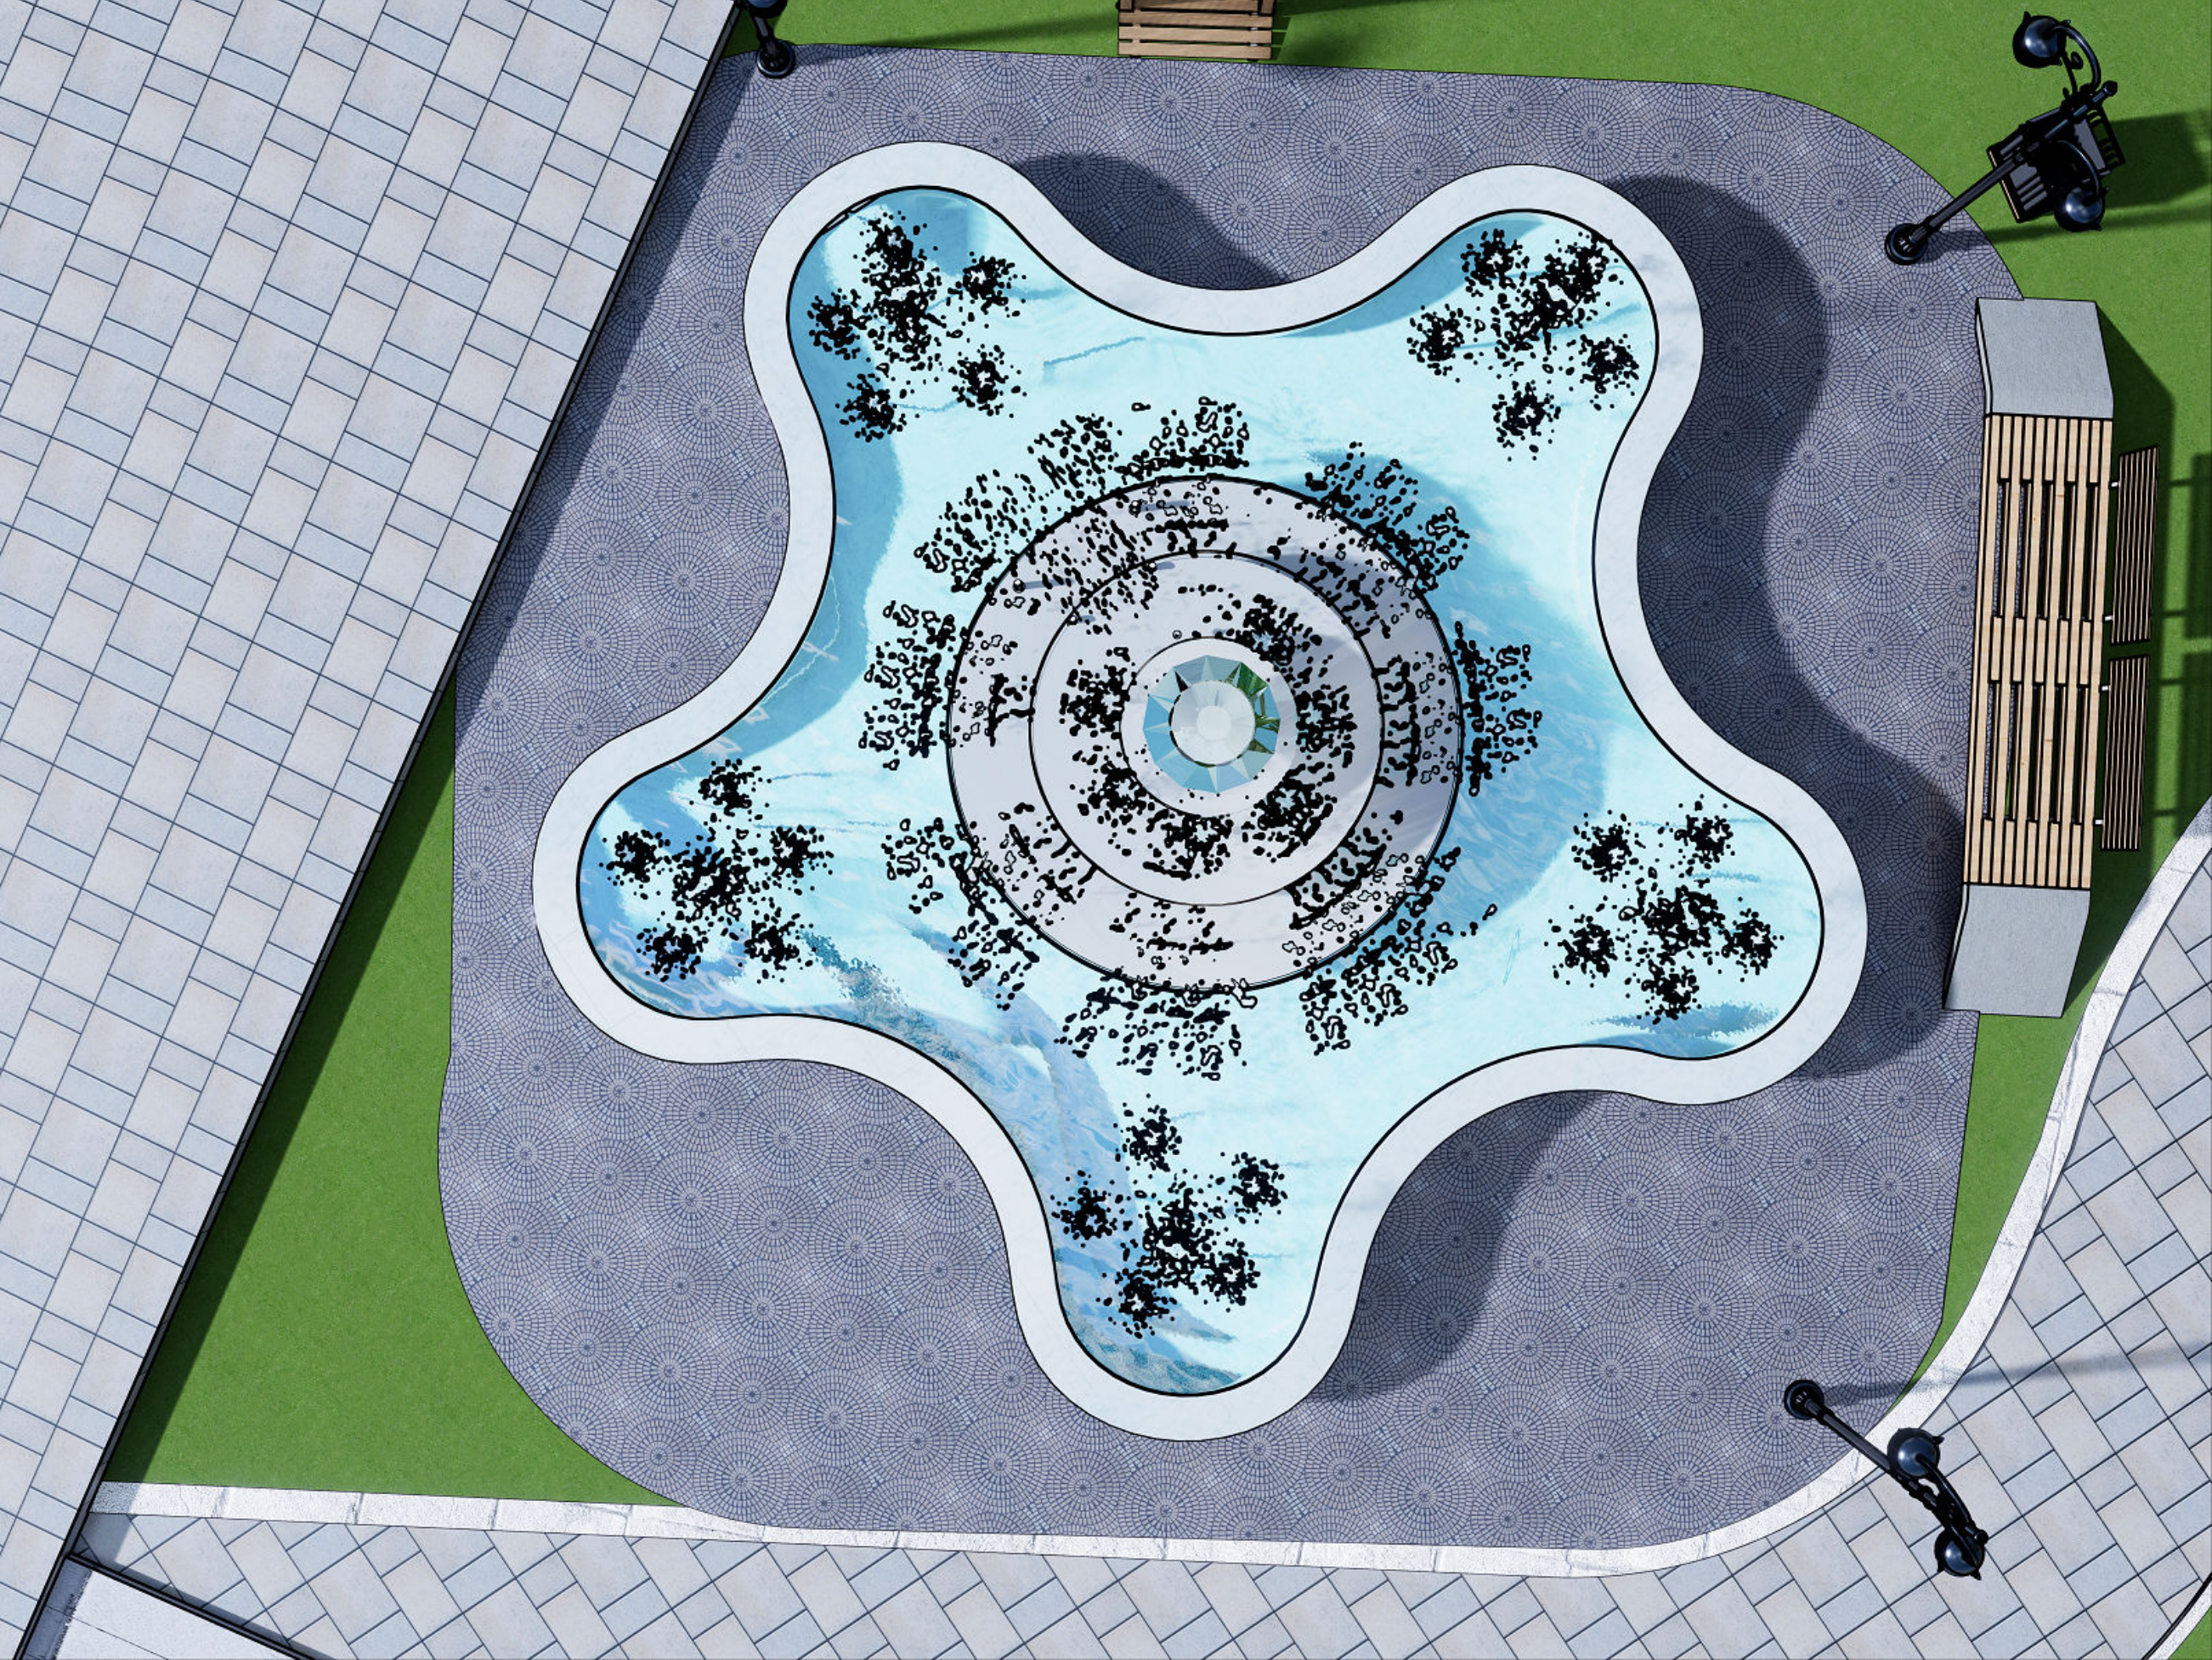






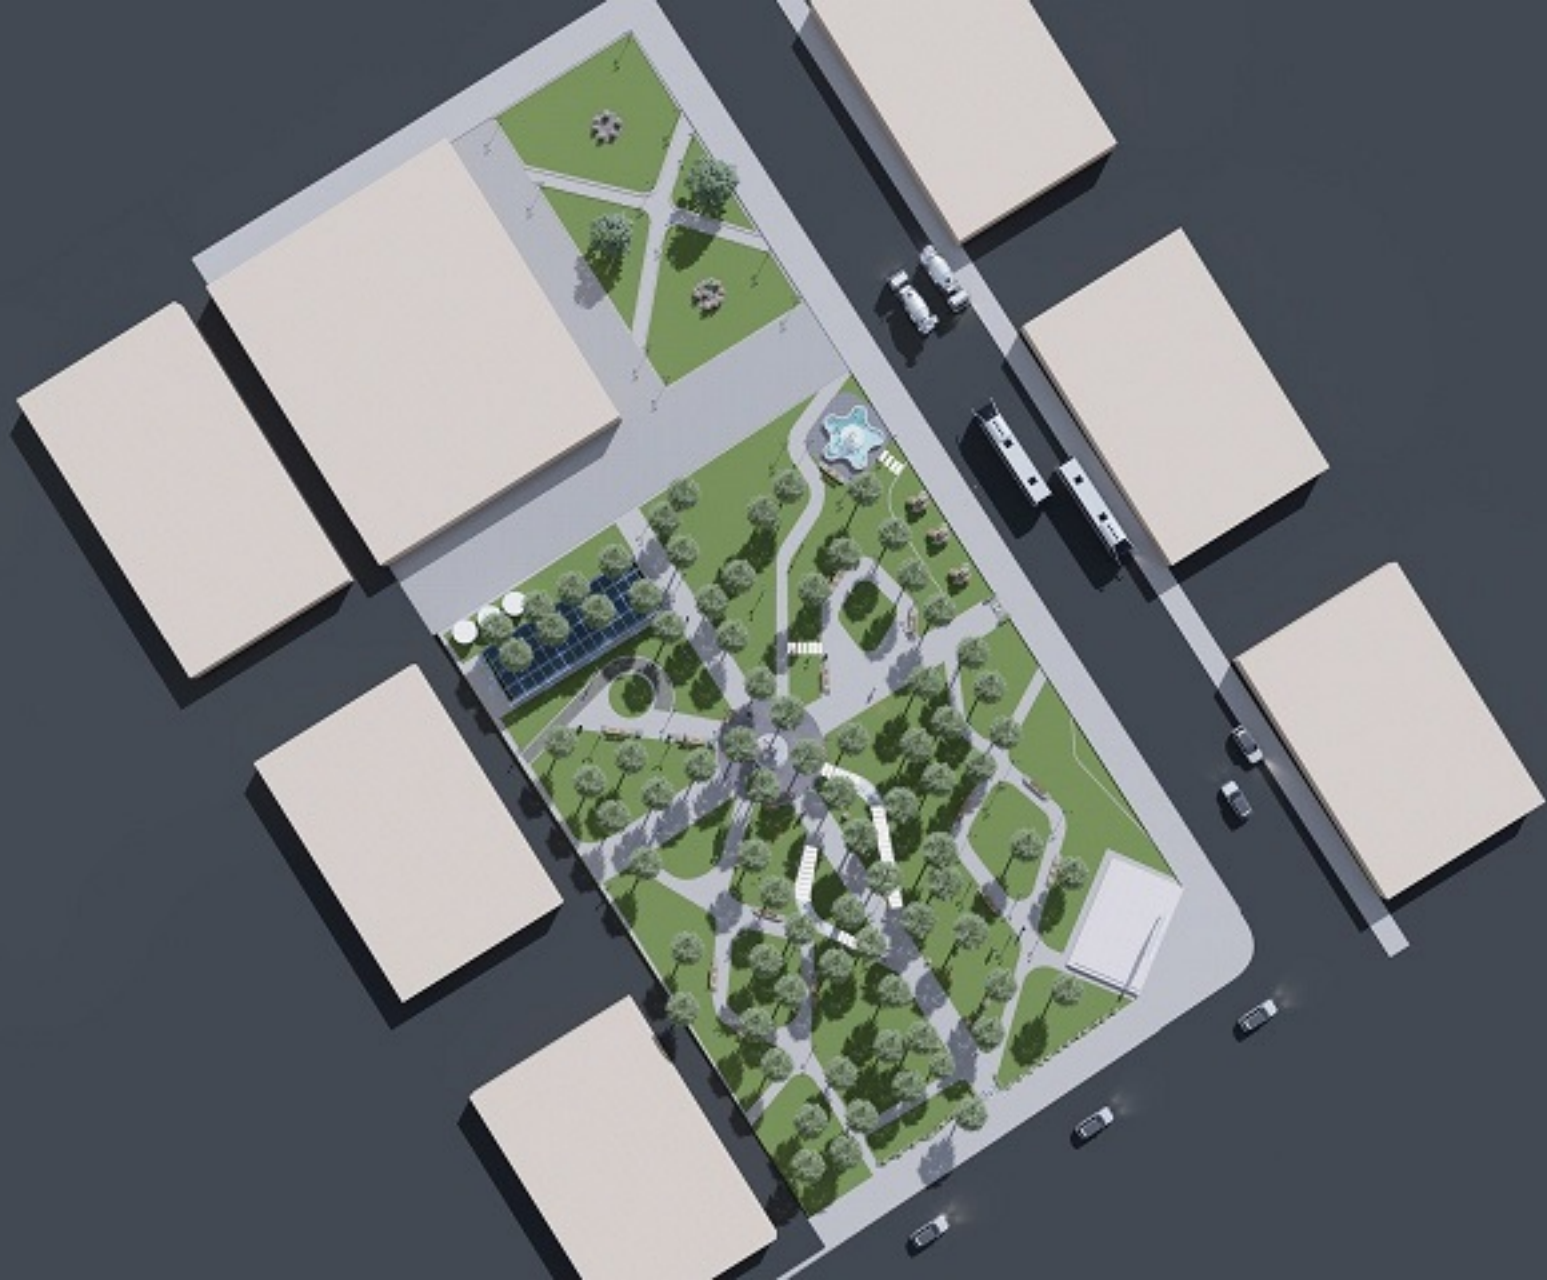



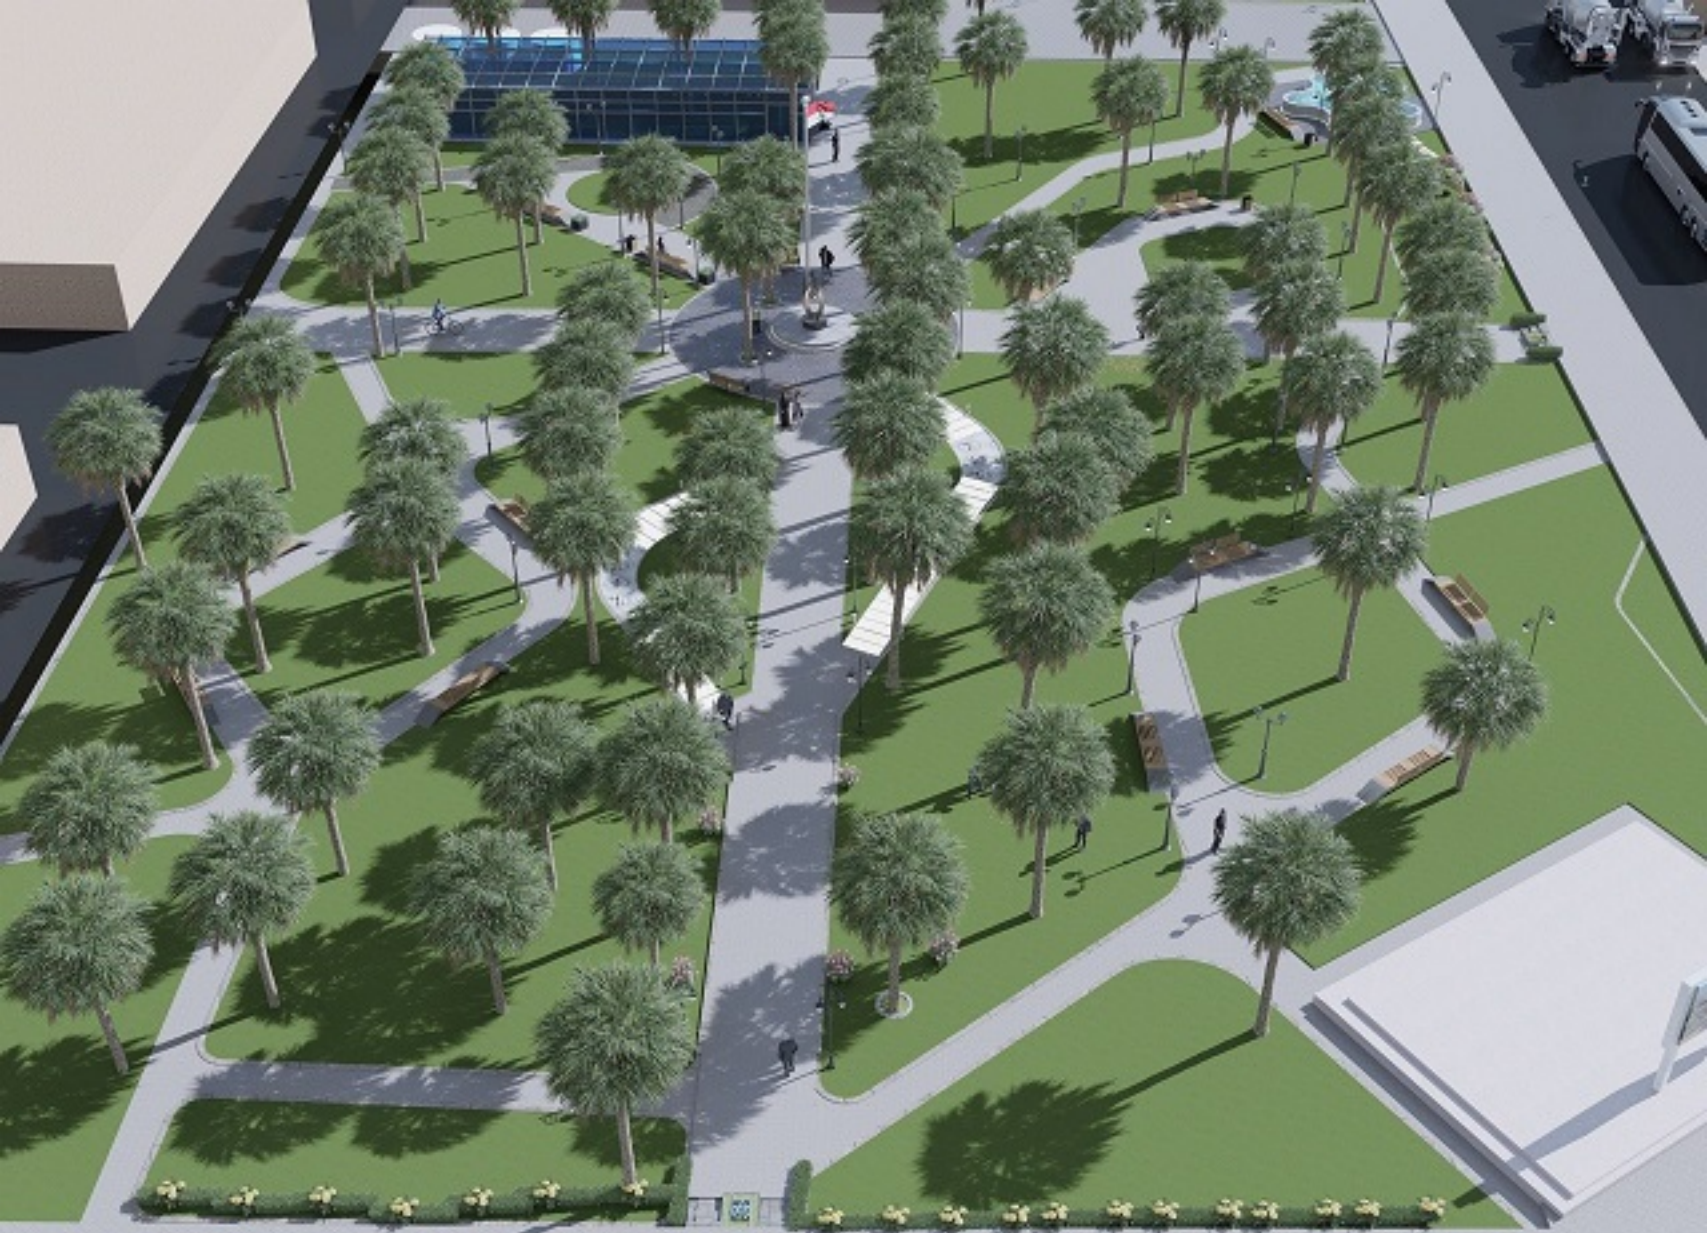
















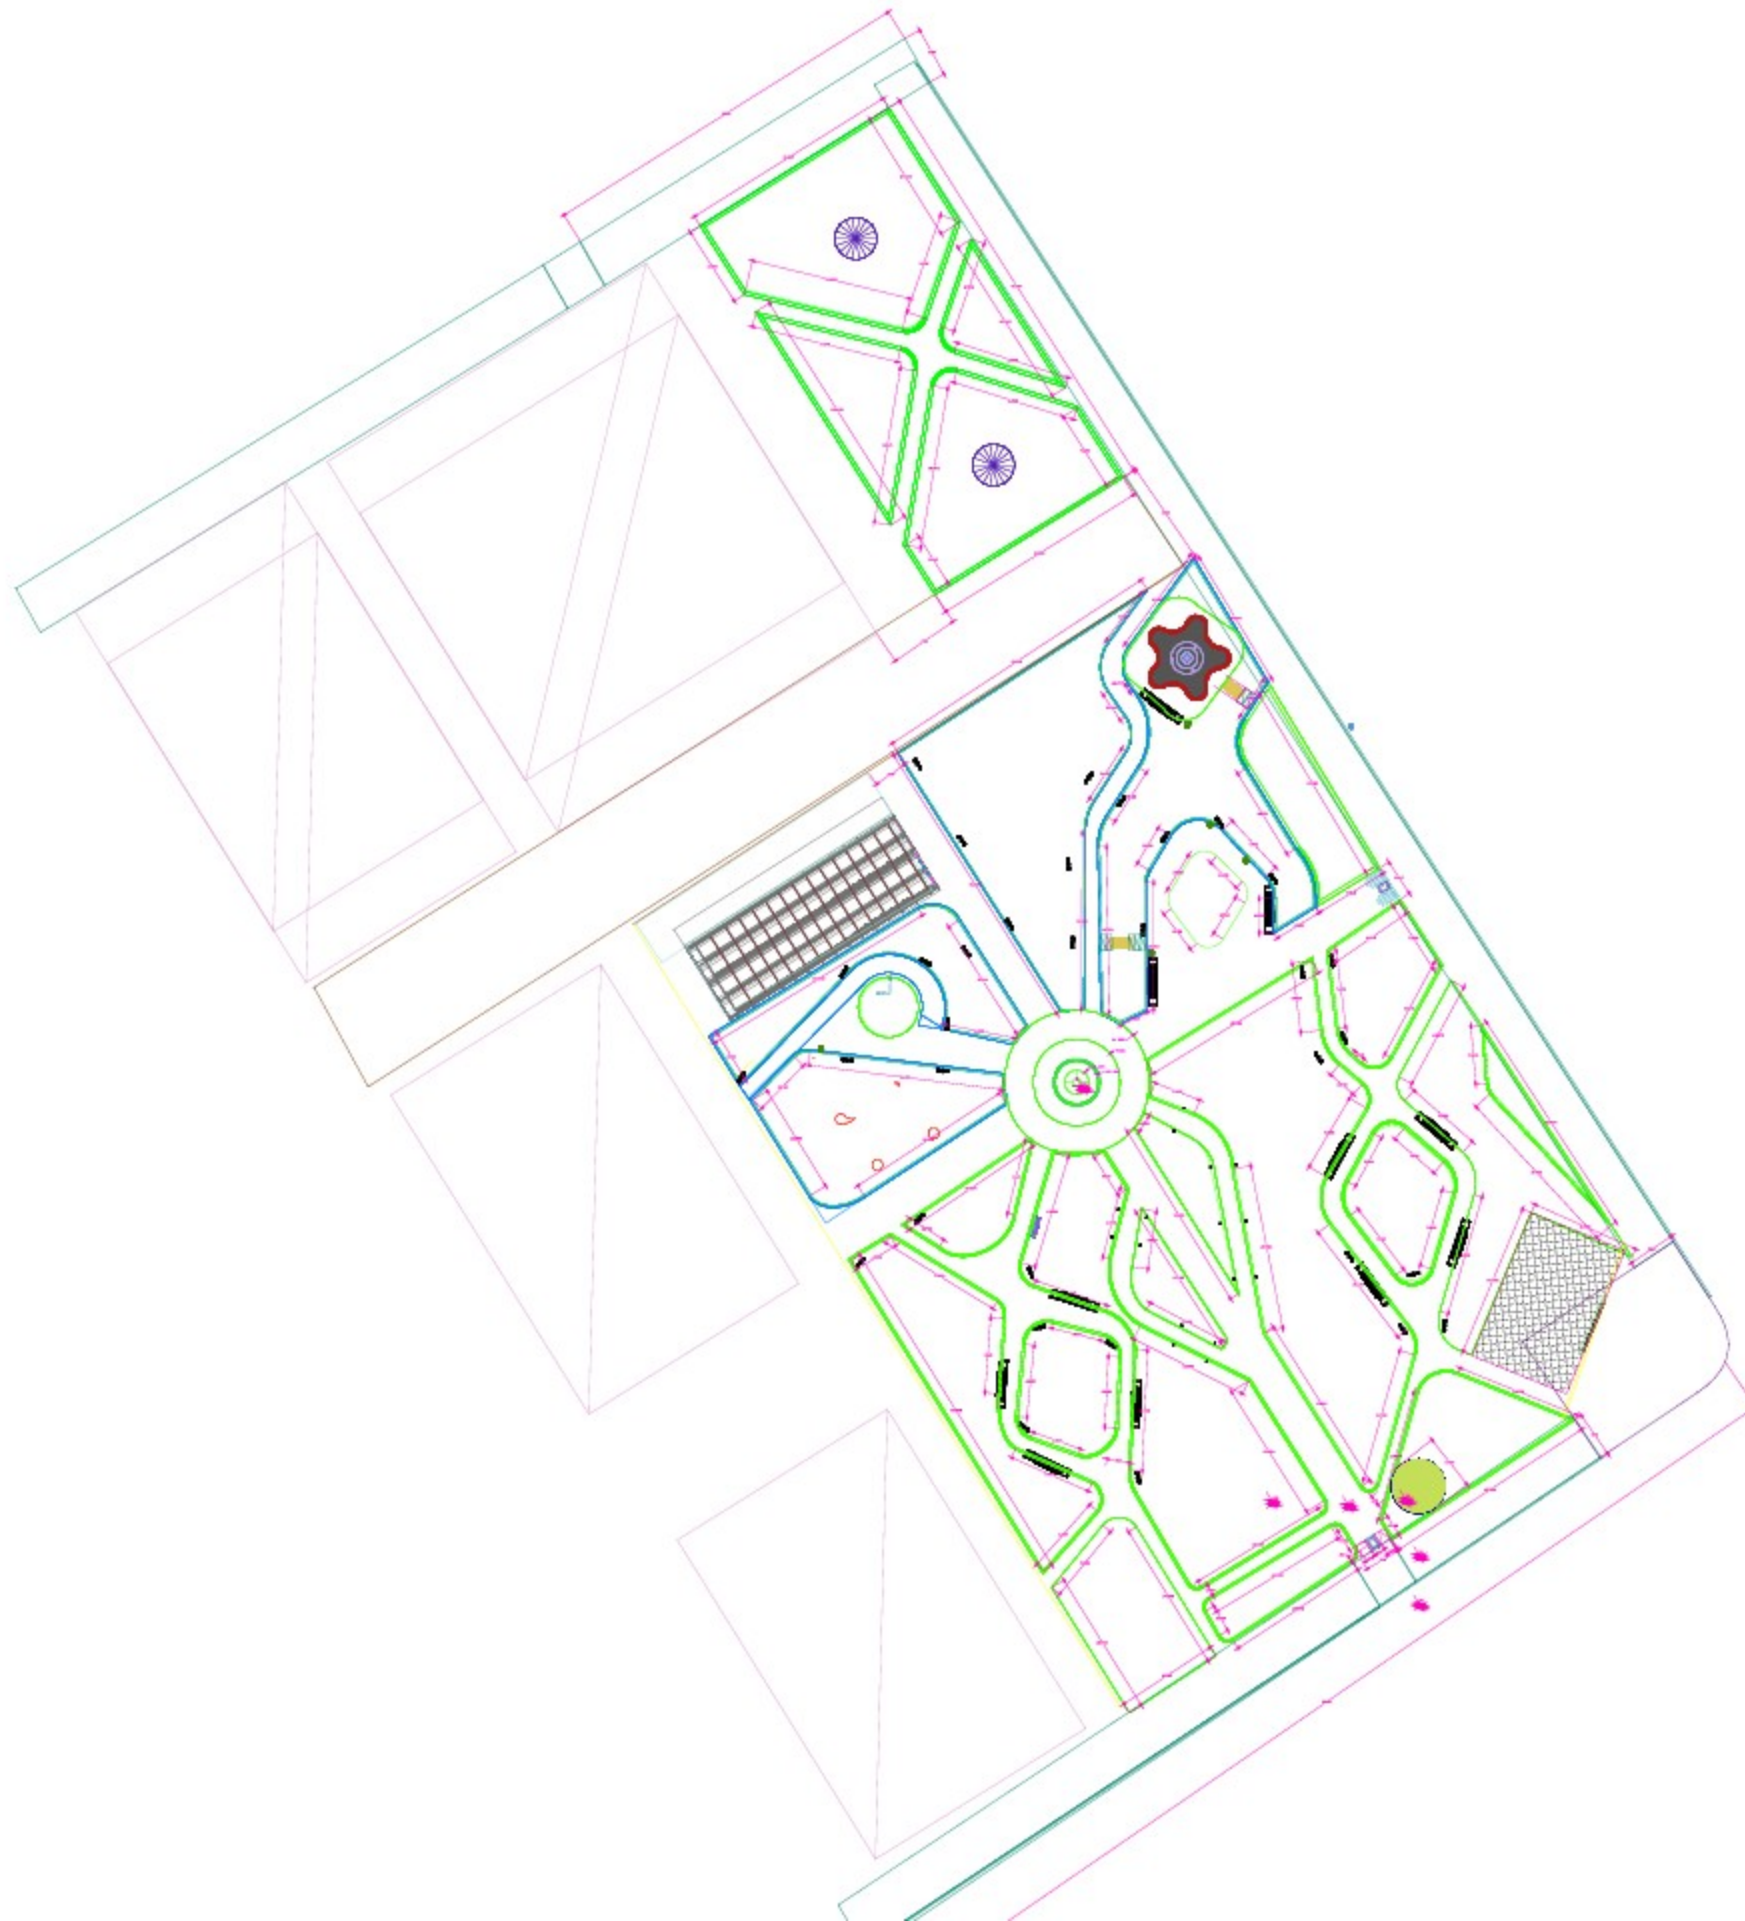

South Refineries Company

DISCIPLINED

ARCH	MECH
STR	ELE

PROJECT
NAME:

SHEET NAME

Scale
N.T.S

Sh.No:

Department of Engineering

DESIGNED BY:ENG NOOR ALHUDA
JAZI

