


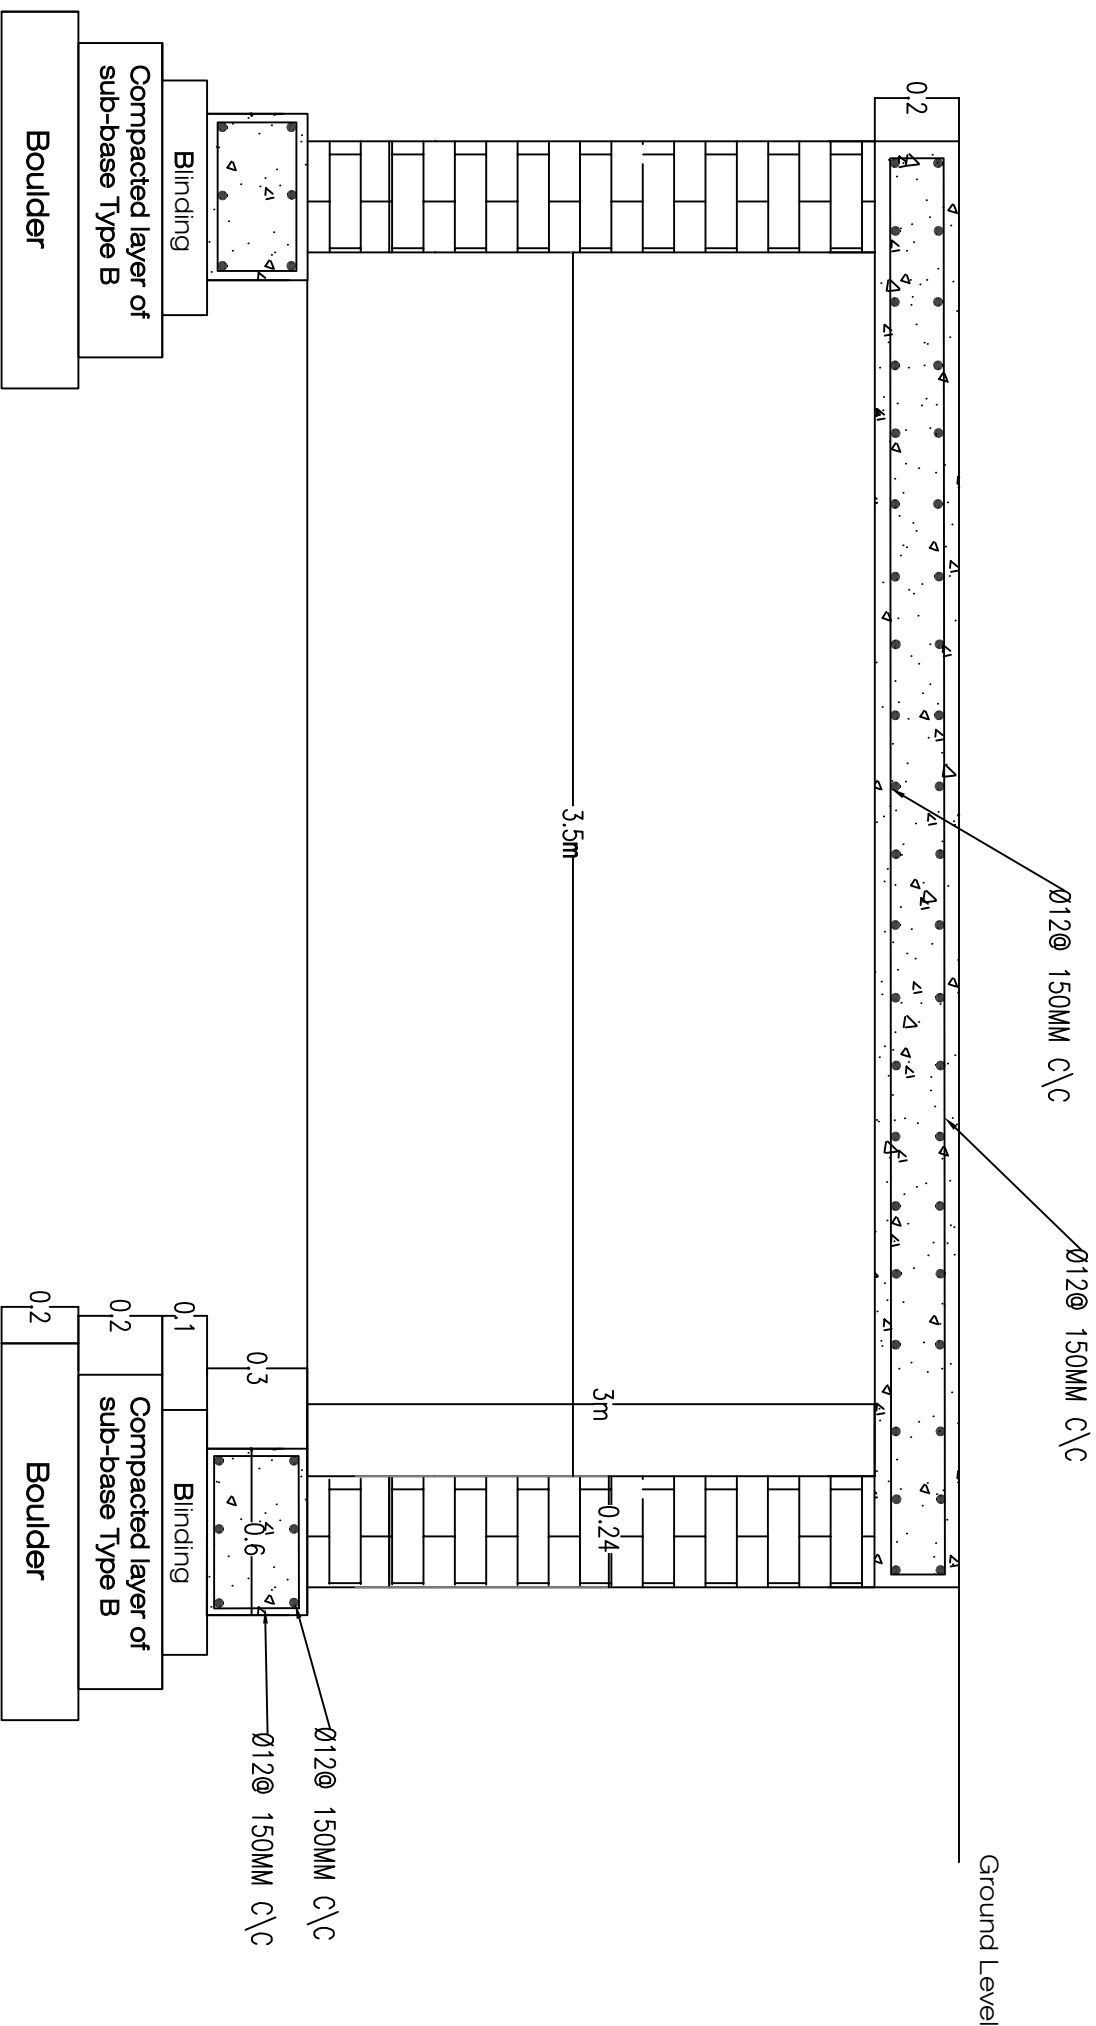

South Refineries Company

Drawing Name	Date	Scale	Sheet Number
Septic tank	19/6/2025		10
Designed by	Checked by	Approved by	
Eng. Jasim		Eng. Watheq Abdullah	

