


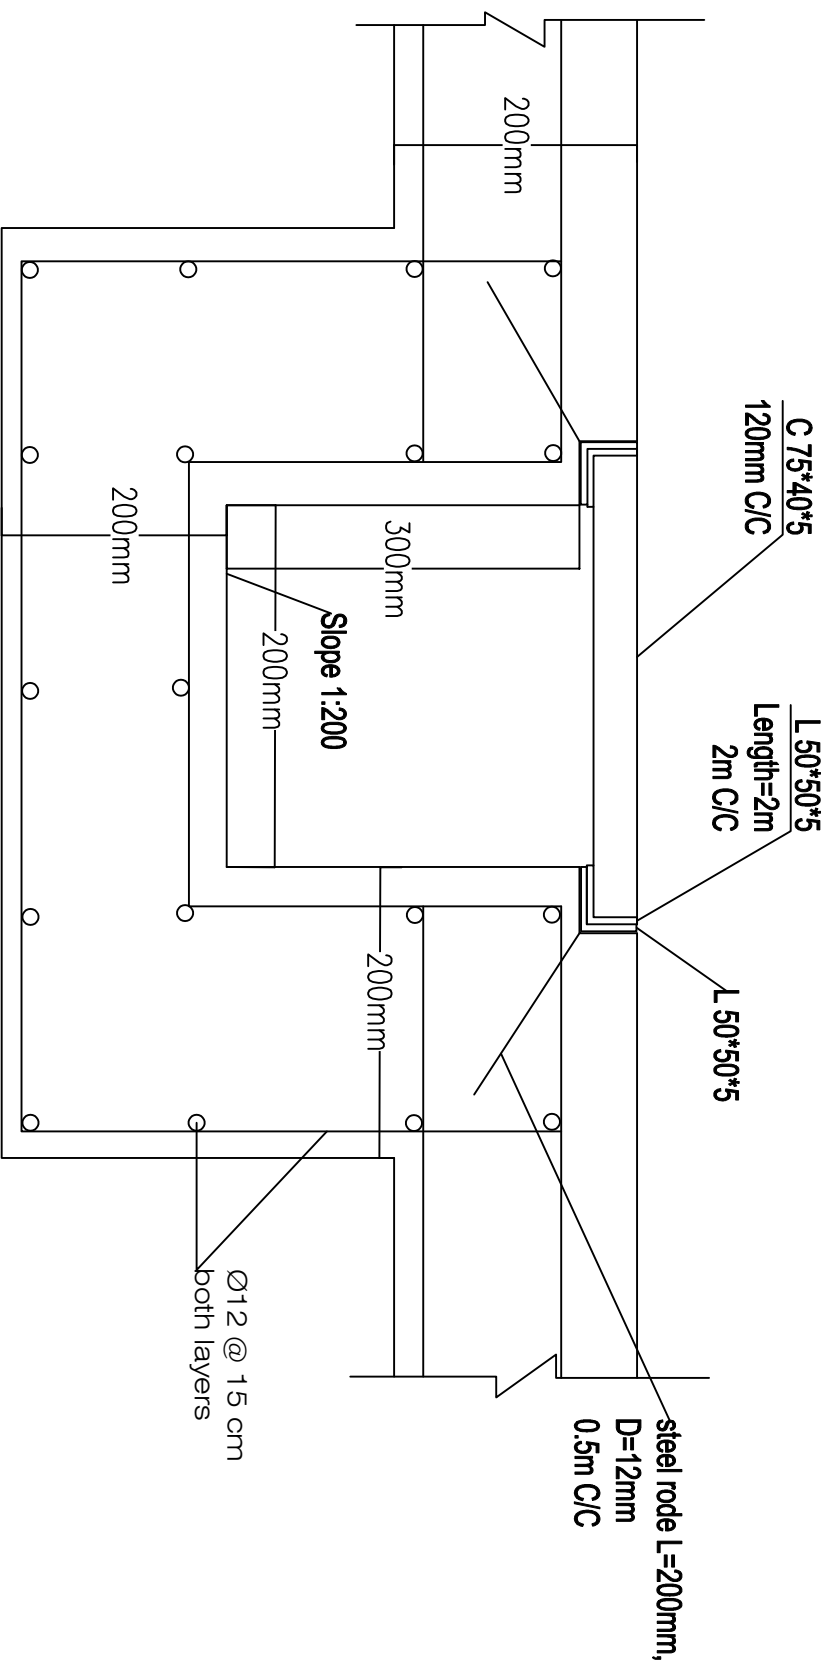

South Refineries Company

Drawing Name	Date	Scale	Sheet Number
Section of Waste Water Trench	19/6/2025		9
Designed by	Checked by	Approved by	
Eng. Jasim		Eng. Watheq Abdullah	

