




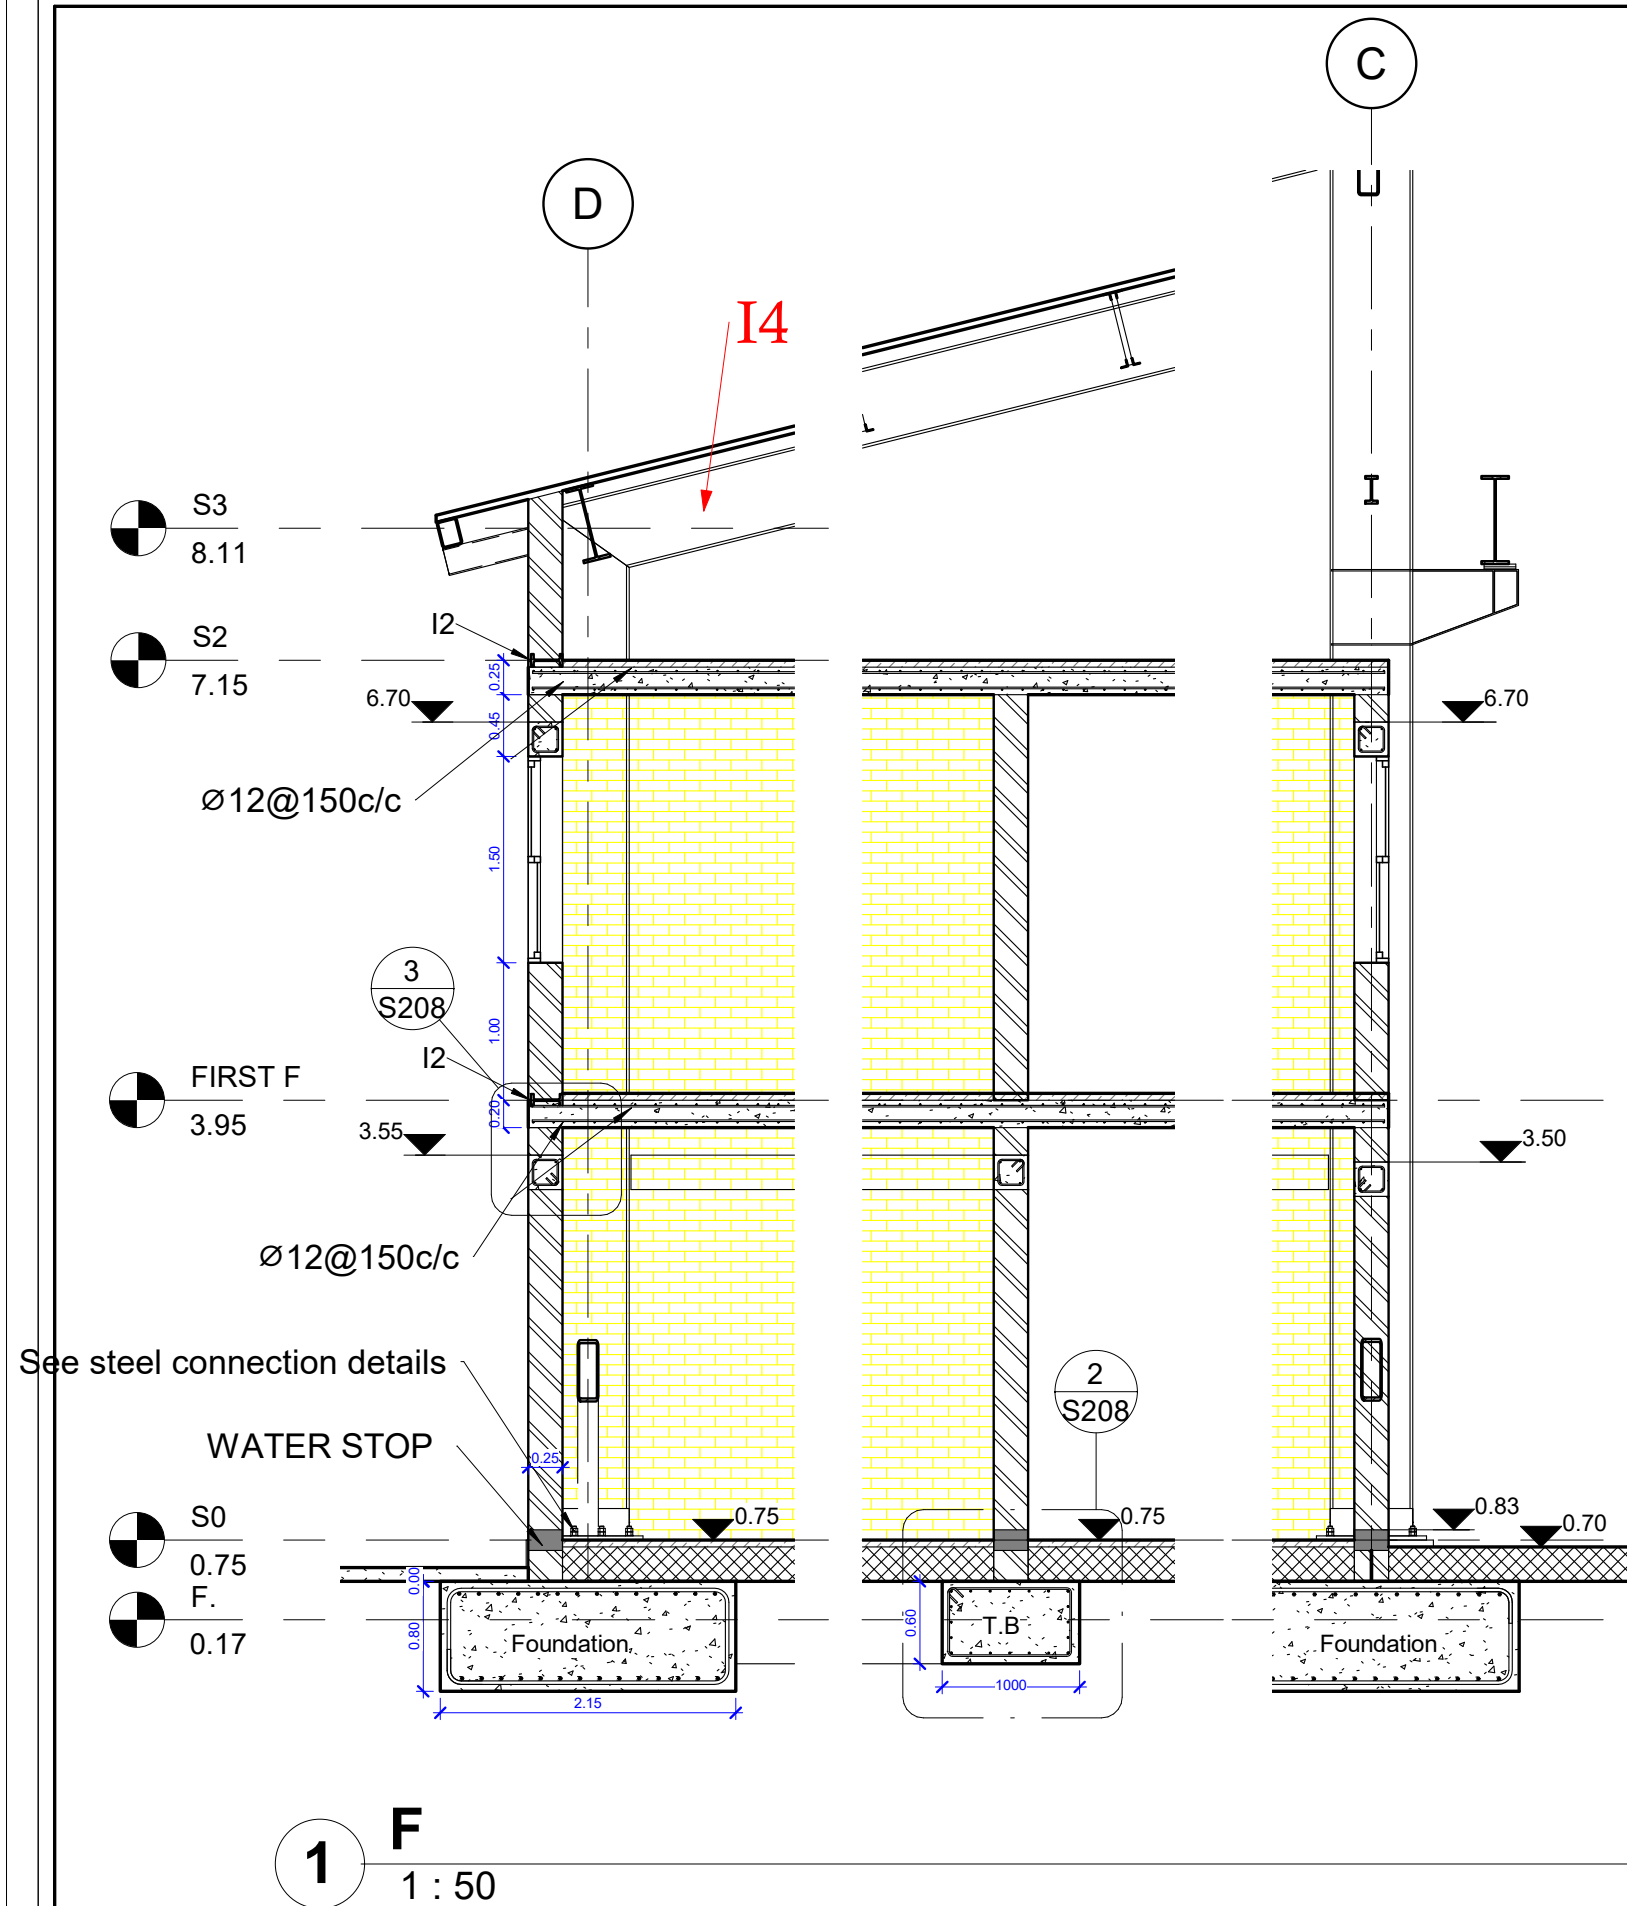

1 F
1 : 50

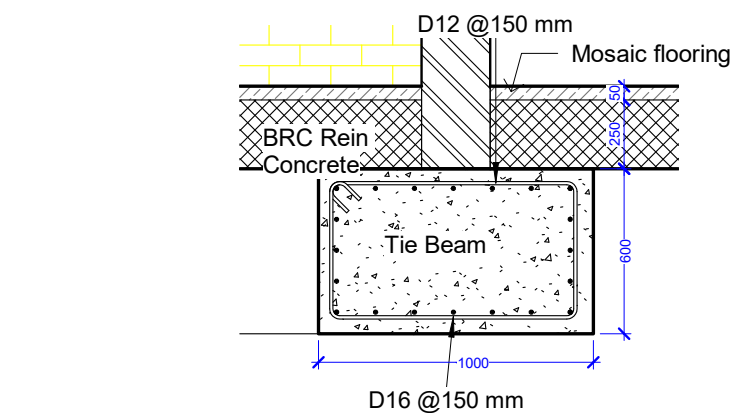

2 F - Callout 1
1 : 25

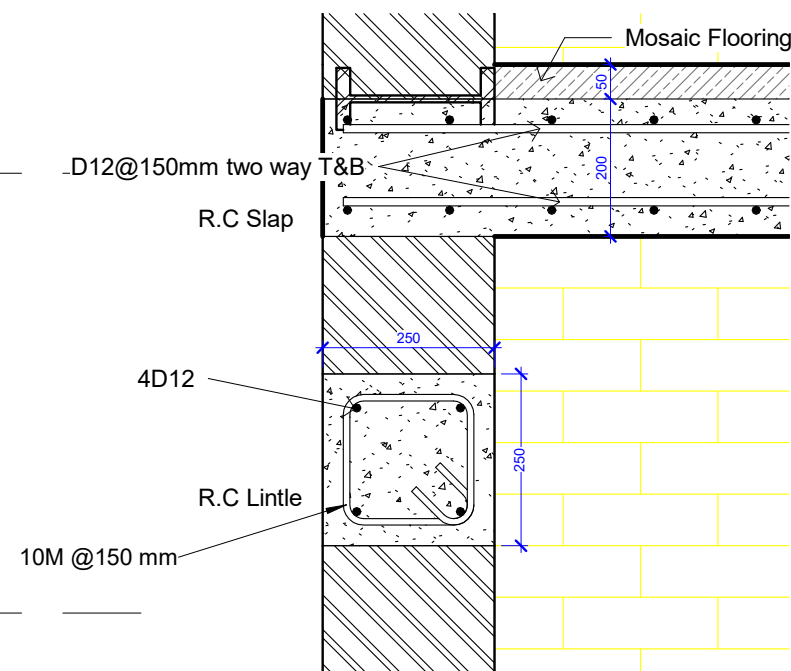

3 F - Callout 2
1 : 10



شركة مصافي الجنوب

No	Revision / Issue	Date
PROJECT NAME:		
توسيع معمل المعدات الدوارة		
BUILDING NAME:		
توسيع معمل المعدات الدوارة		
Scale	SHEET No.	
As	S208	
Date Indicated		
17/06/2026 10:57:08		
SHEET NAME		
Section F-F		
Designed by	Designer	
Drawn by	Author	
Approved by	Approver	