

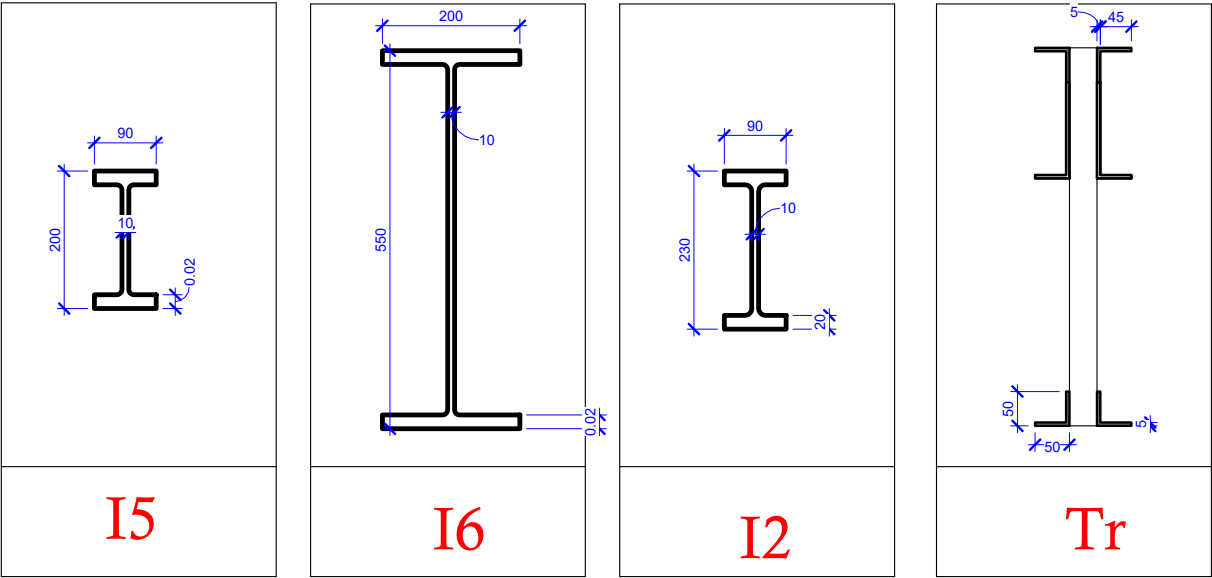


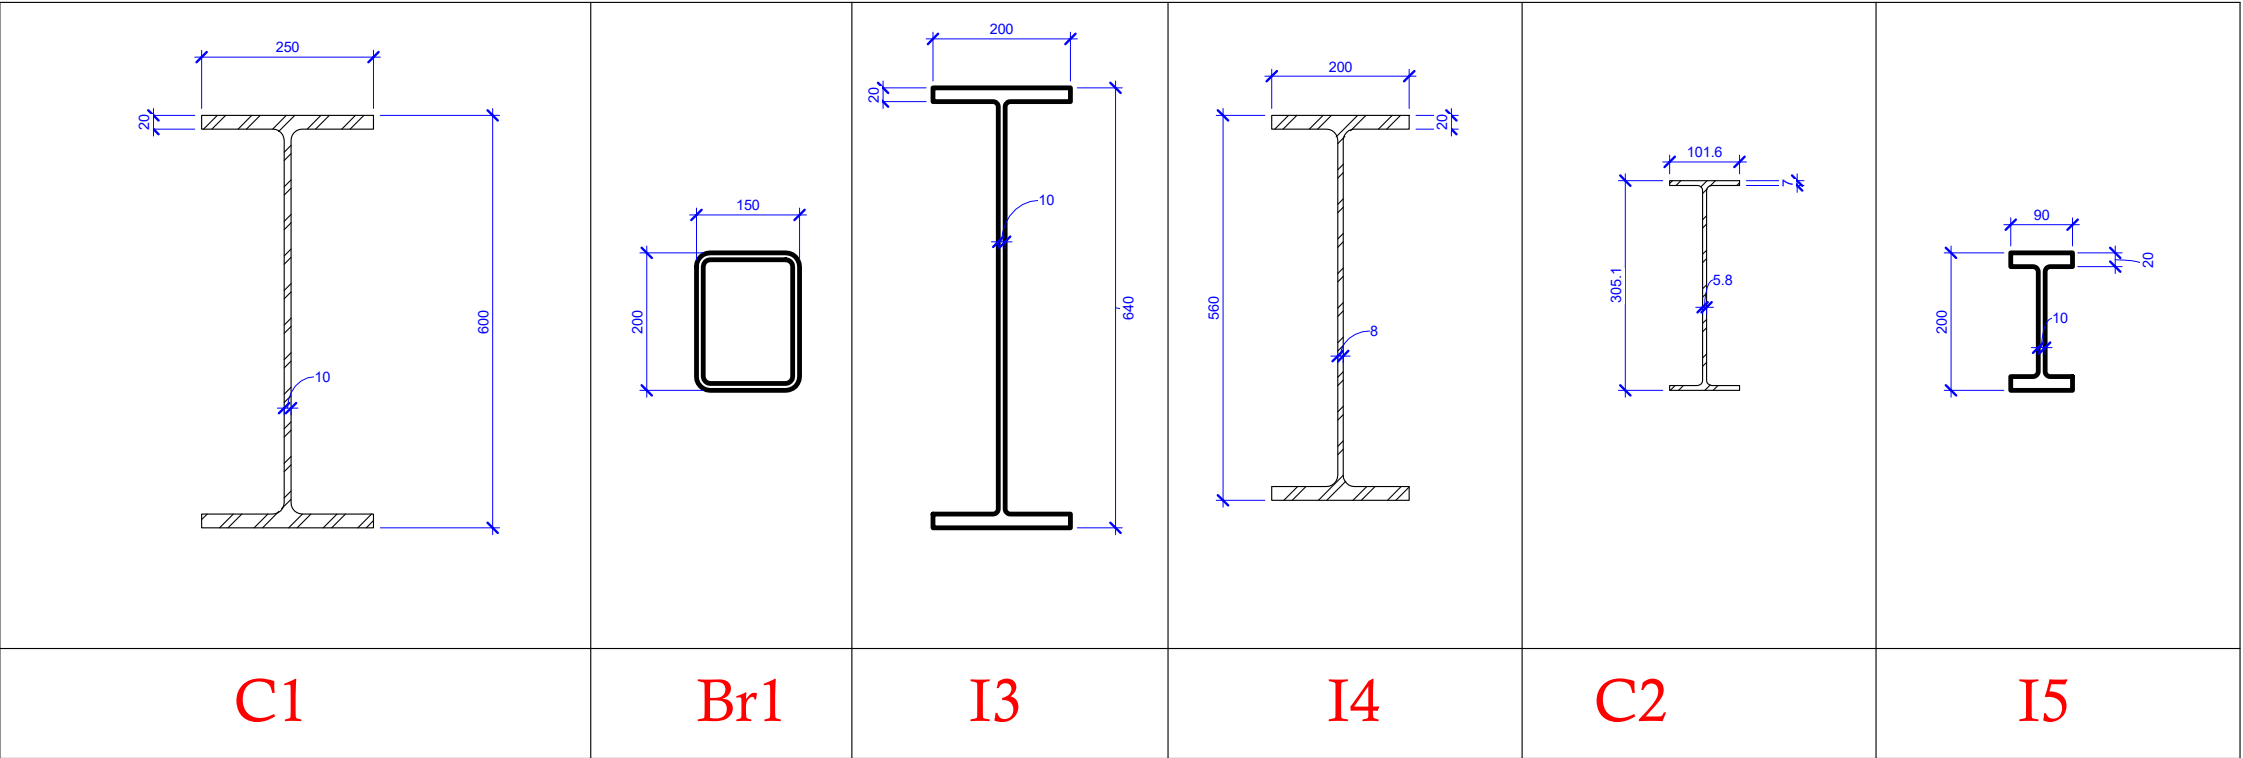

 **Beams and columns**
1 : 10

 **tr**
1 : 50

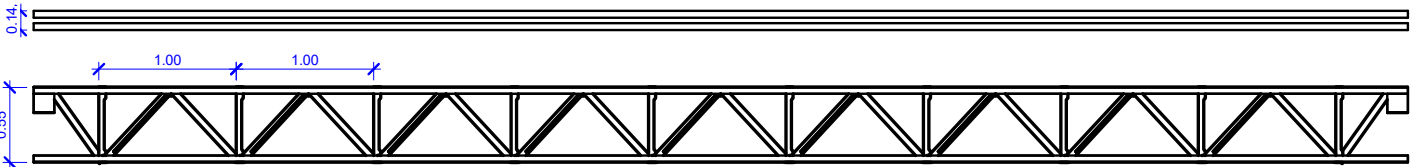

شركة مصافي الجنوب

No	Revision / Issue	Date

PROJECT NAME:
توسيع معمل المعدات الدوارة

BUILDING NAME:
توسيع معمل المعدات الدوارة

Scale As Date Indicated 17/06/2026 10:57:09	SHEET No. S211
---	--------------------------

SHEET NAME
Beams and column

Designd by Designer
Drawn by Author
Aproved by Approver