





شركة مصافي الجنوب

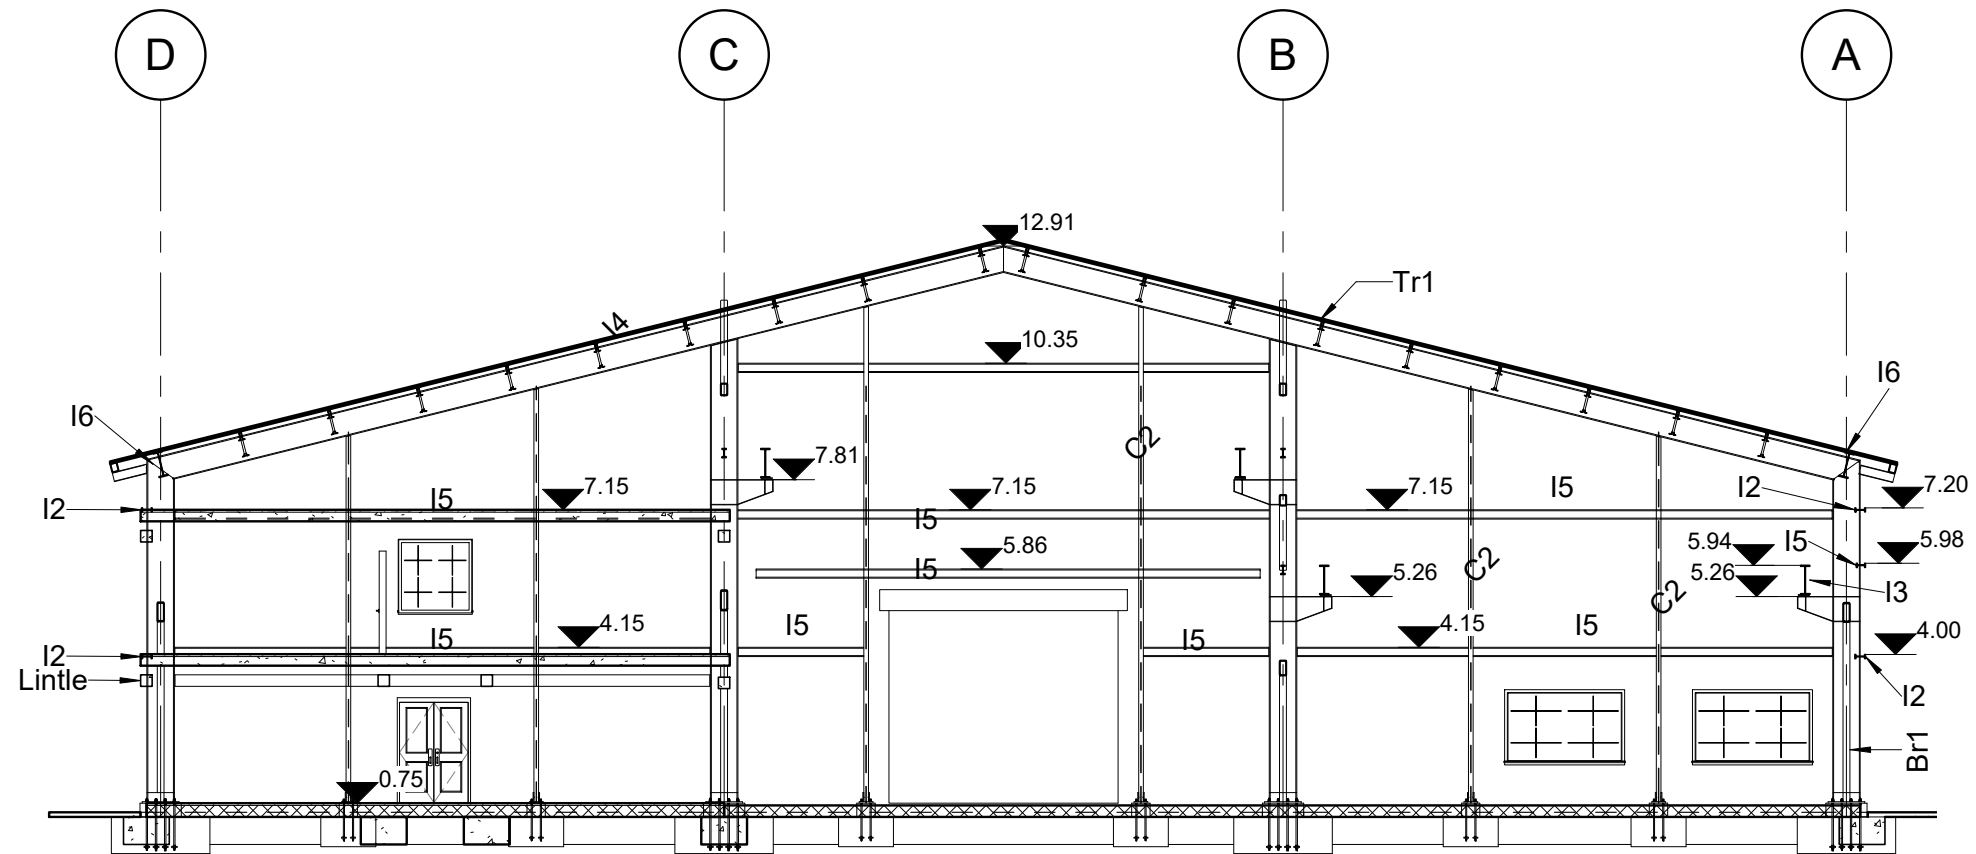

2 Section H-H
1 : 150

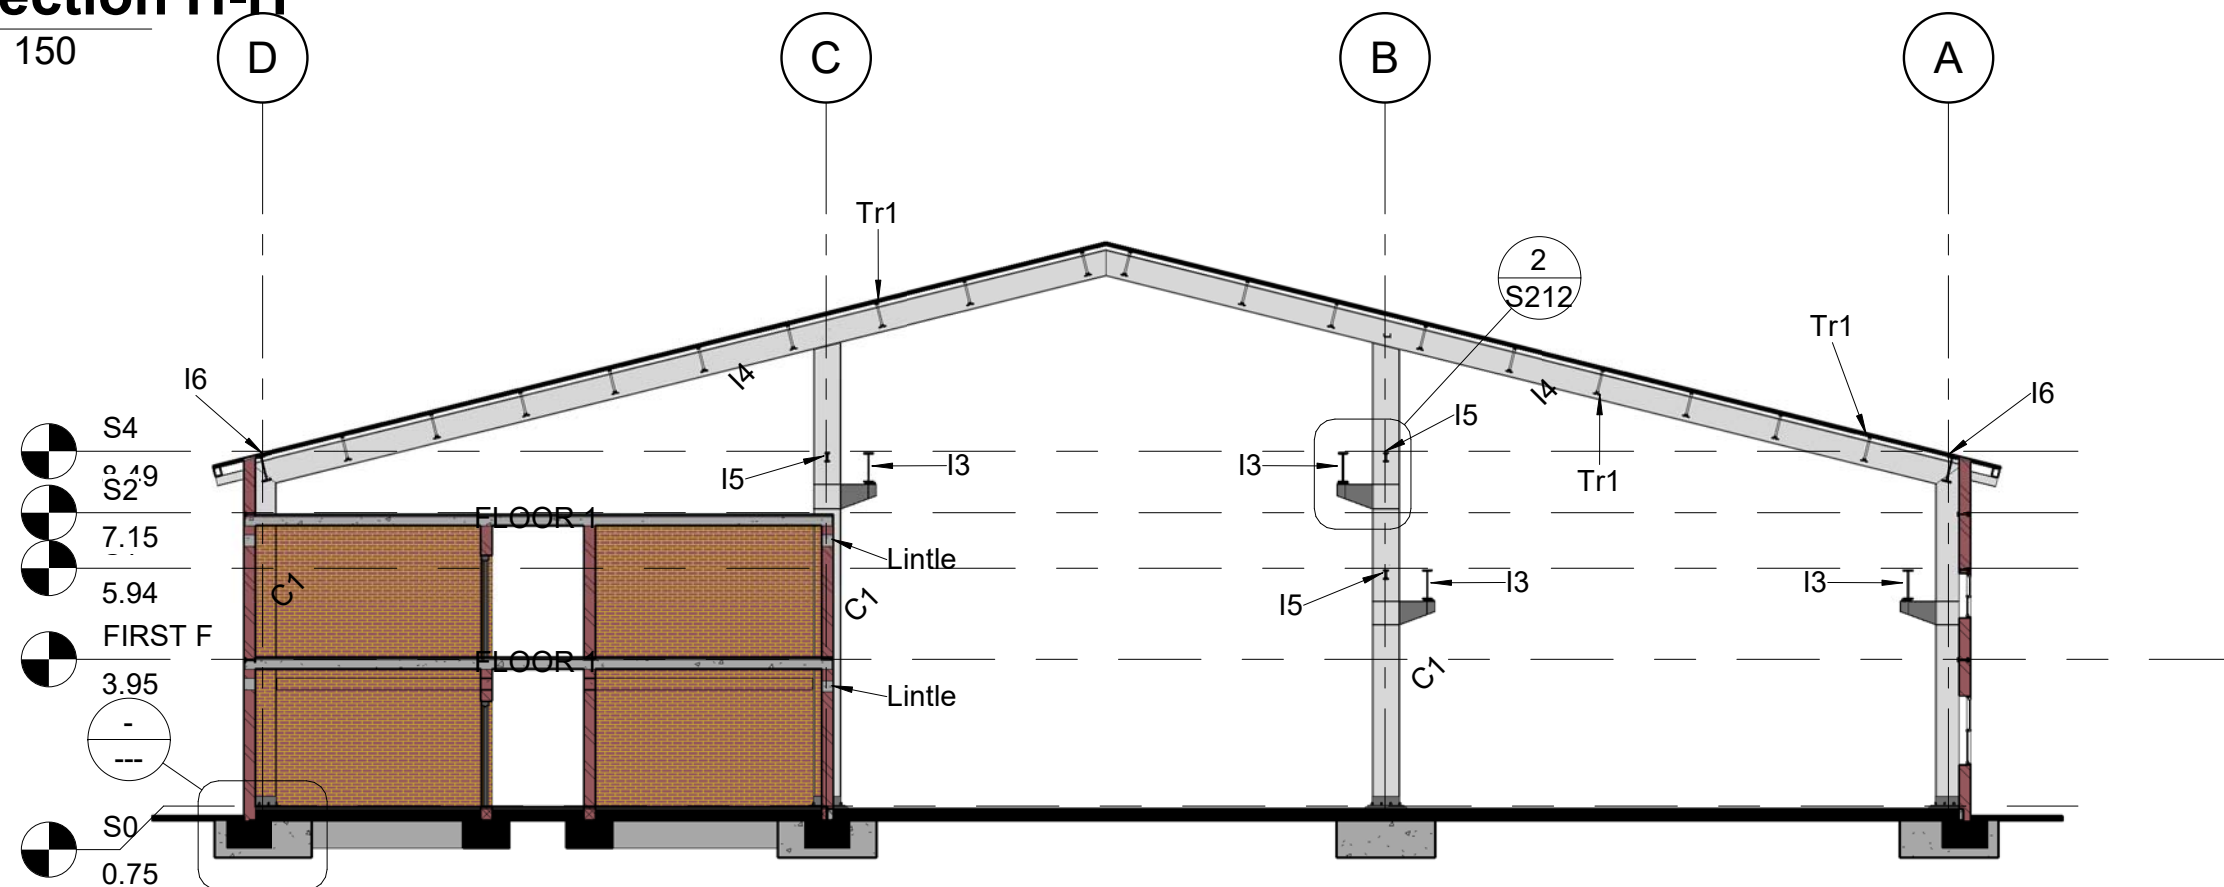

1 Section E-E
1 : 150

SEC E-E

No	Revision / Issue	Date
PROJECT NAME:		
توسيع معمل المعدات الدوارة		
BUILDING NAME:		
توسيع معمل المعدات الدوارة		
Scale	SHEET No.	
1 : 150	S207	
Date	SHEET NAME	
17/06/2026	Section E-H	
10:57:07	Designed by	
	Designer	
	Drawn by	
	Author	
	Approved by	
	Approver	