



شركة مصافي الجنوب

No	Revision / Issue	Date

No	Revision / Issue	Date

PROJECT NAME:
توسيع معمل المعدات الدوارة

BUILDING NAME:
توسيع معمل المعدات الدوارة

Scale
As Indicated
Date 17/06/2026
10:55:09

SHEET No.
A114

SHEET NAME
Section C-C



Designed by
Designer

Drawn by
Author

Approved by
Approver

Detail 0

1 : 50

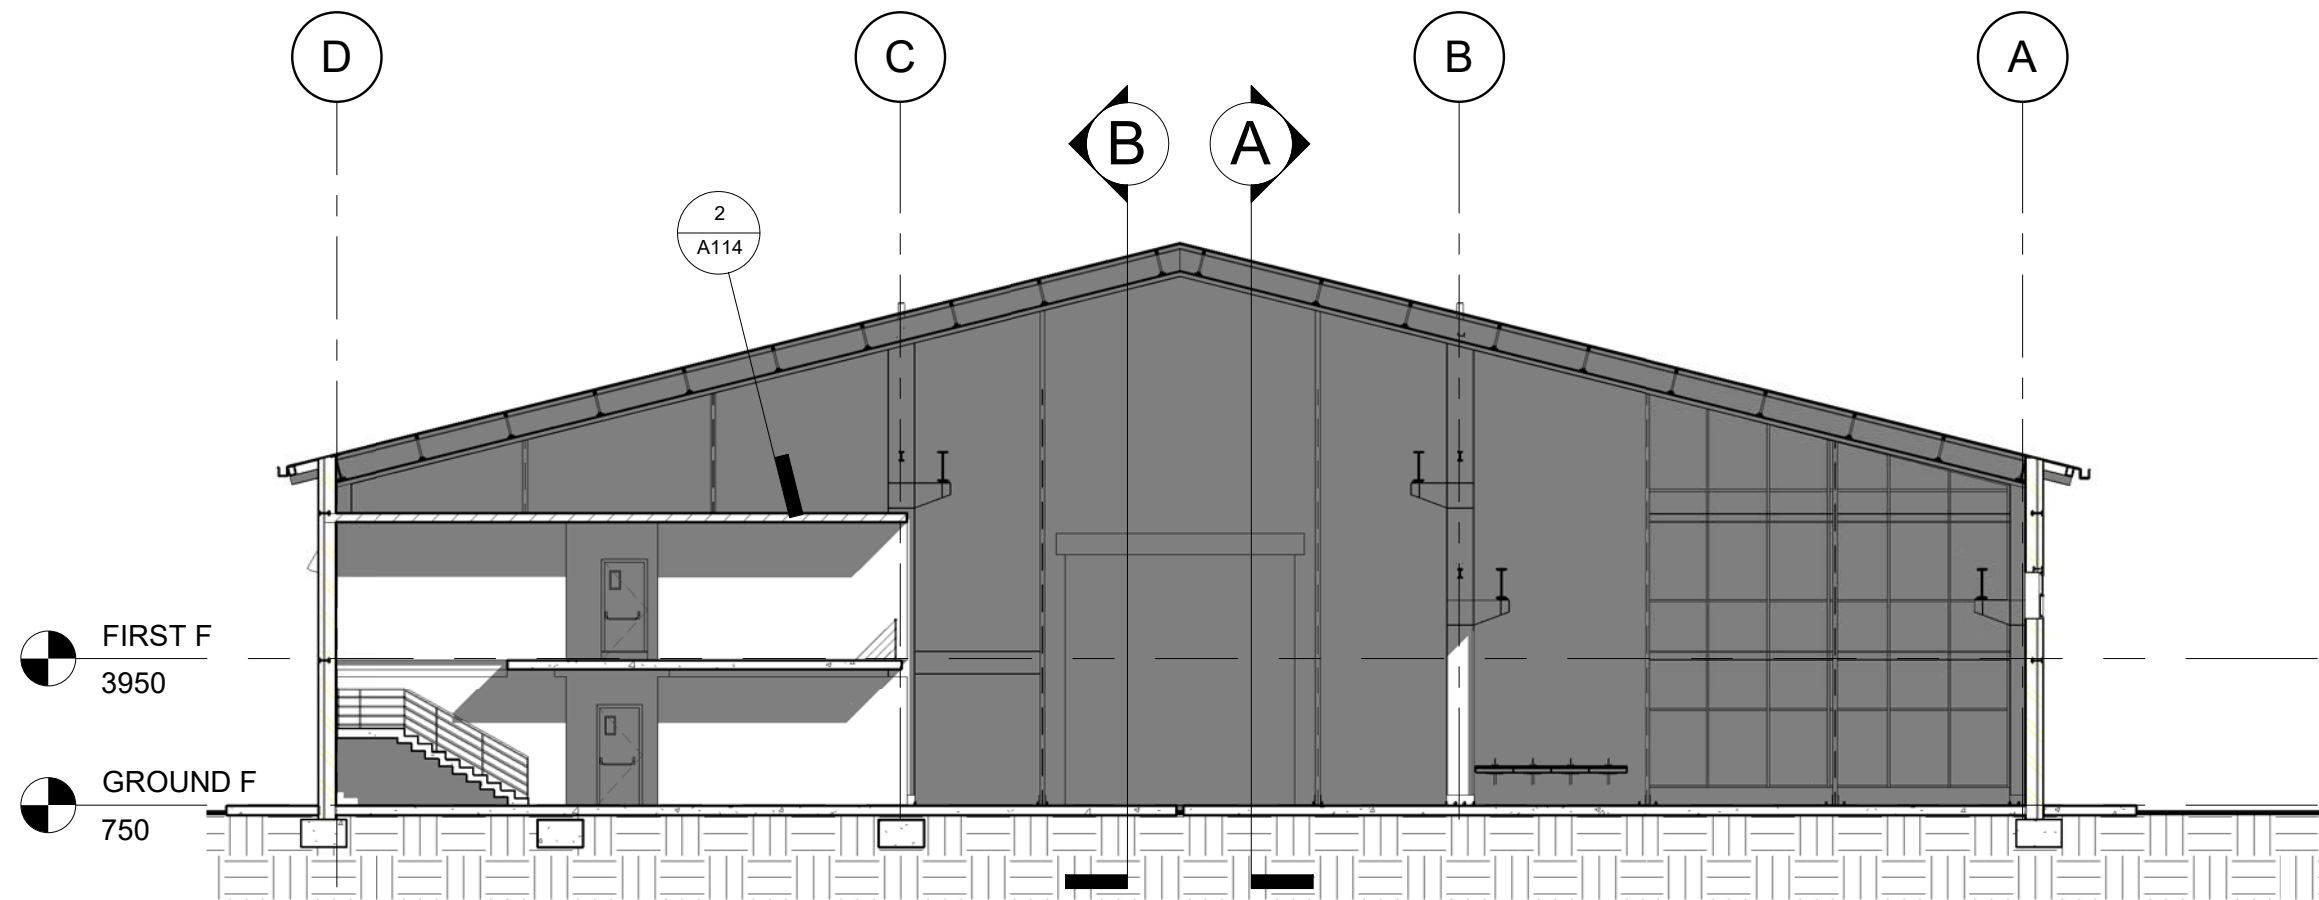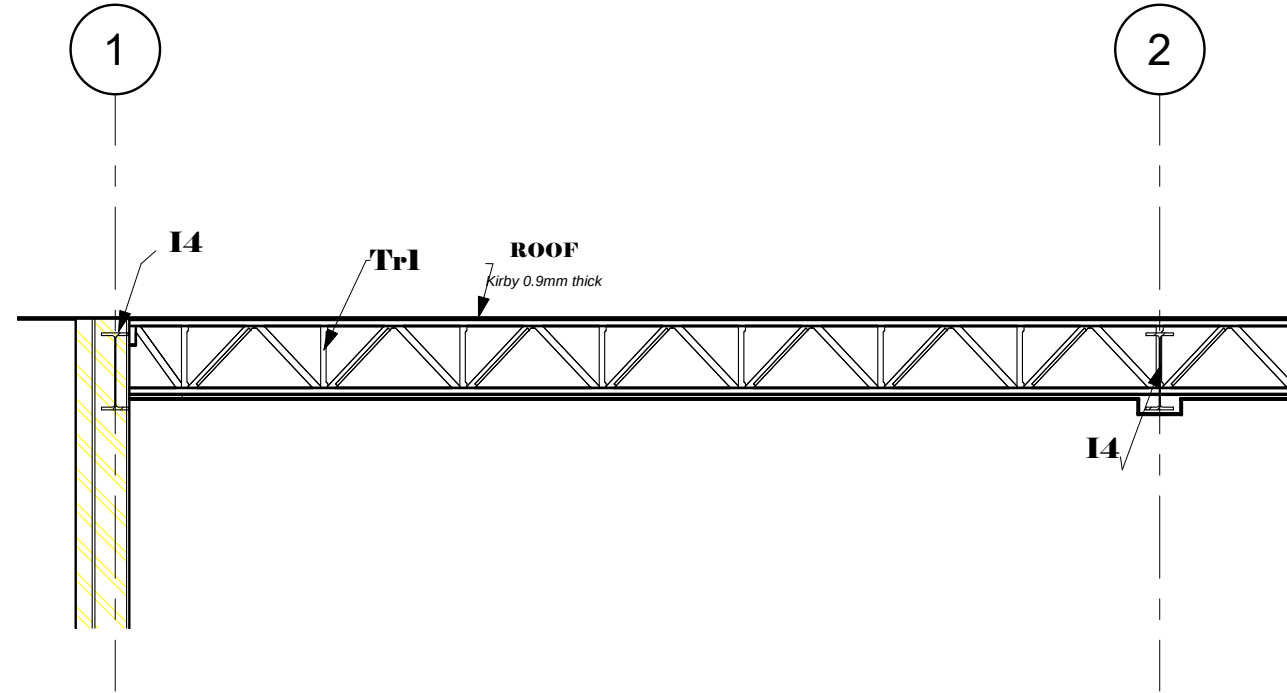

Sec. C-C

1 : 150